


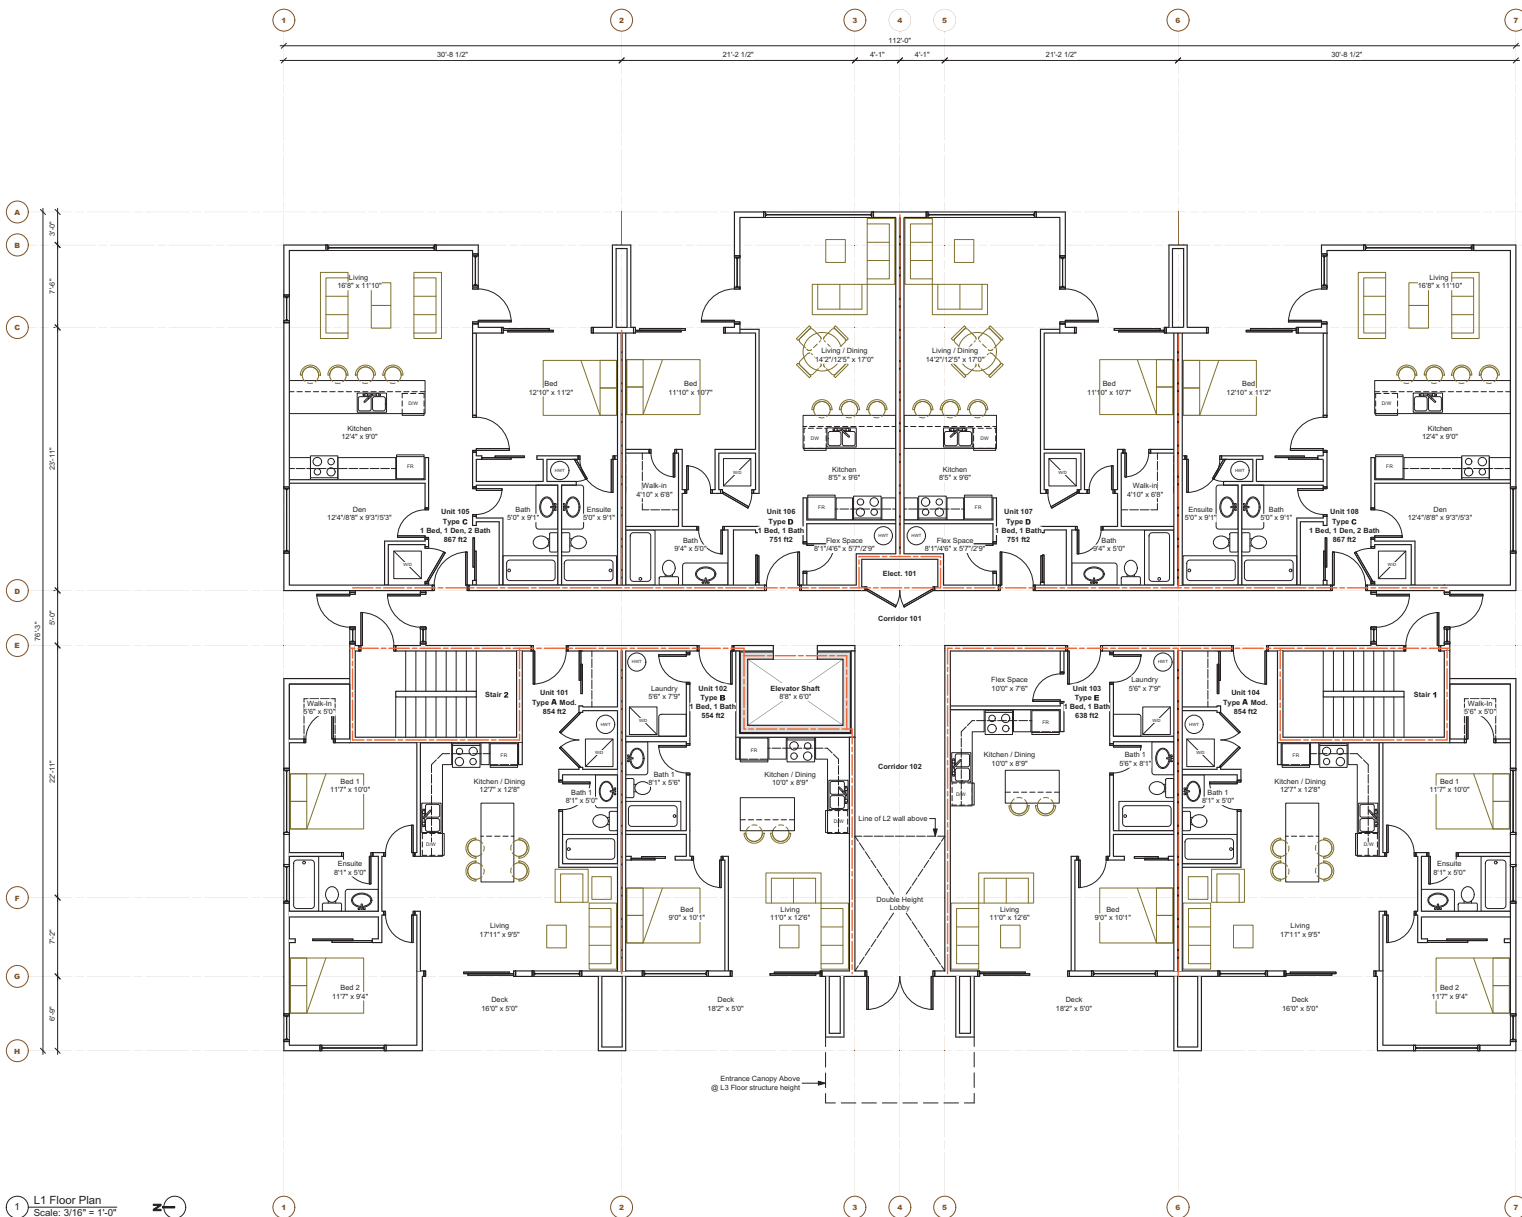

1 L1 Floor Plan
Scale: 3/16" = 1'-0"

2 Key Plan
Scale: 1:1000

Note:
1. See Landscape plans for detail on patios @ L1 Podium.

No.	Date	Issue Notes
01	2019-09-30	DP Application

No.	Date	Revision Notes
-----	------	----------------



PROSPECT
North Building

Project: 135, 139, 147, 151 Haliburton Street and 940 Milton Street, Nanaimo, B.C.
The Eastern 10 feet of Lot 1, The Western 35 feet of the Eastern 45 feet of Lot 1.
The Remainder of Lot 1, Lots 2, 3, and 4, Block 7, Section 1, Nanaimo District, Plan 984

RECEIVED
DP1142
2019-SEP-30
CITY OF NANAIMO

Sheet Title: L1 Floor Plan North Building	
Drawn: RH	Checked: MTH
Job No.: 1905	Sheet No.:
Scale: As Noted	A2.1
Date: Sep 30, 2019	
CAD File: .JWXX	

A
B
C
D
E
F
G
H

 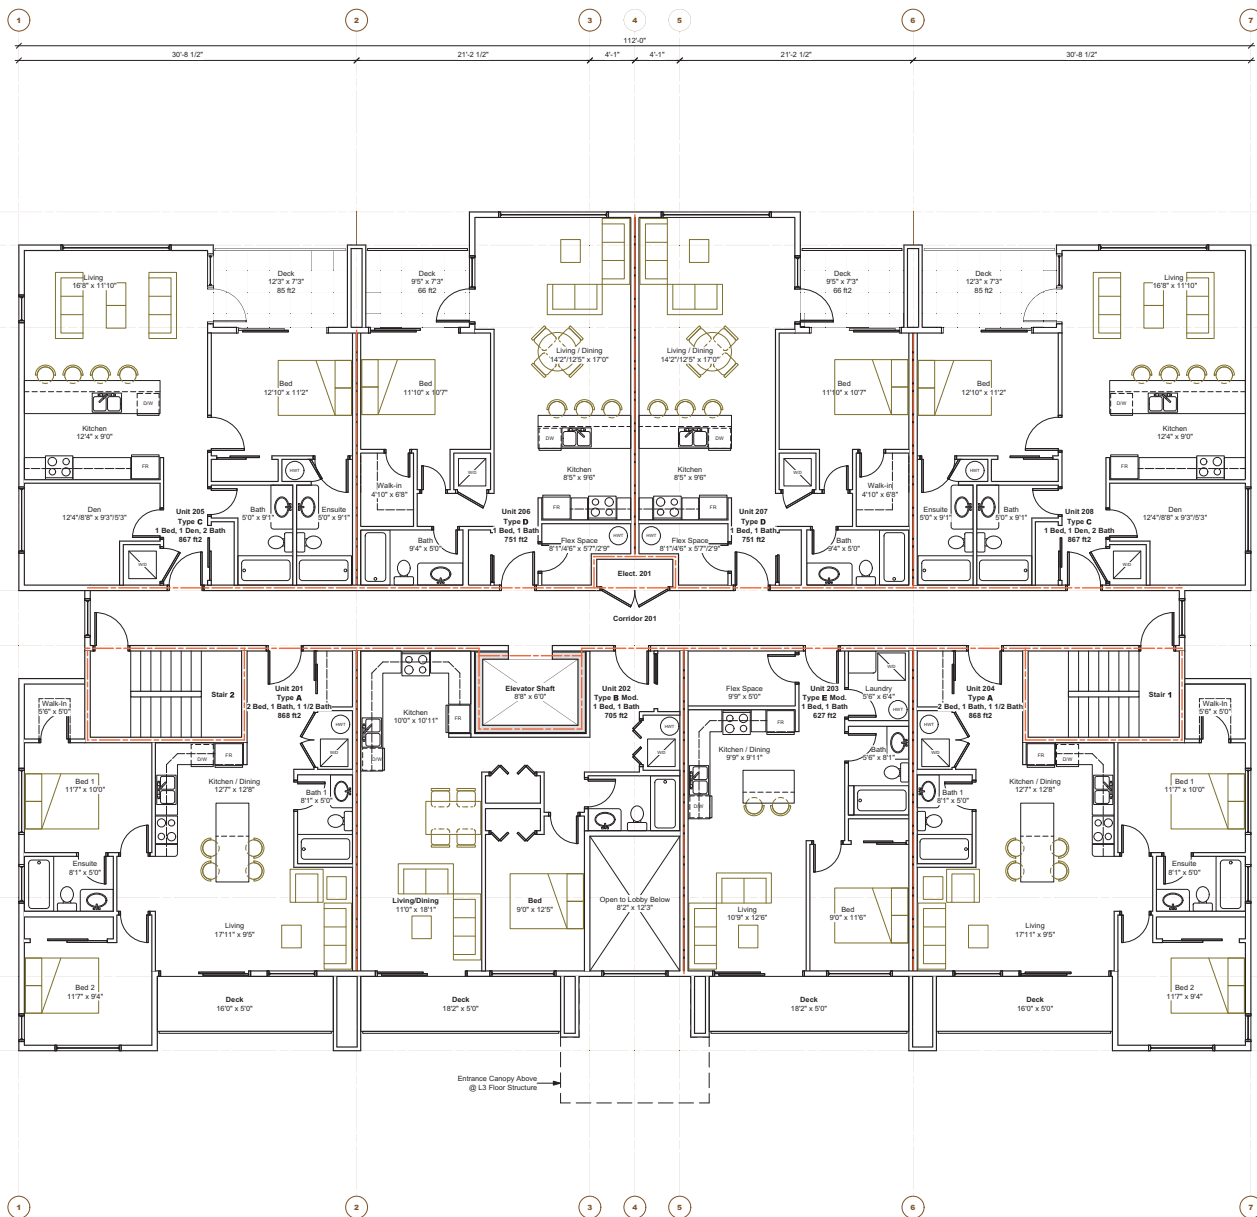

1 L2 Floor Plan
Scale: 3/16" = 1'-0"

2 Key Plan
Scale: 1:1000

No.	Date	Issue Notes
01	2019-09-30	DP Application

No.	Date	Revision Notes
-----	------	----------------

PROSPECT
North Building

135, 139, 147, 151 Haliburton Street and 940 Milson Street, Nanaimo, B.C.
The Easery 10 feet of Lot 1, The Western 35 feet of the Eastern 45 feet of Lot 1.
The Remainder of Lot 1, Lots 2, 3, and 4, Block 7, Section 1, Nanaimo District, Plan 984

RECEIVED
DP1142
2019-SEP-30
CITY OF NANAIMO

Sheet Title:
**L2 Floor Plan
North Building**

Drawn: RH	Checked: MTH
Job No.: 1905	Sheet No.:
Scale: As Noted	A2.2
Date: Sep 30, 2019	
CAD File: .VWX	

1 L3 Floor Plan
Scale: 3/16" = 1'-0"



2 Key Plan
Scale: 1:1000

No.	Date	Issue Notes
01	2019-09-30	DP Application

No.	Date	Revision Notes
-----	------	----------------


Project: **PROSPECT**
North Building

135, 139, 147, 151 Haliburton Street and 940 Milton Street, Nanaimo, B.C.
The Eastern 10 feet of Lot 1, The Western 35 feet of the Eastern 45 feet of Lot 1,
The Remainder of Lot 1, Lots 2, 3, and 4, Block 7, Section 1, Nanaimo District, Plan 984

RECEIVED
DP142
2019-SEP-30
CITY OF NANAIMO

Sheet Title:
**L3 Floor Plan
North Building**

Drawn: RH	Checked: MTH
Job No.: 1905	Sheet No.:
Scale: As Noted	A2.3
Date: Sep 30, 2019	
CAD File: .JWWX	

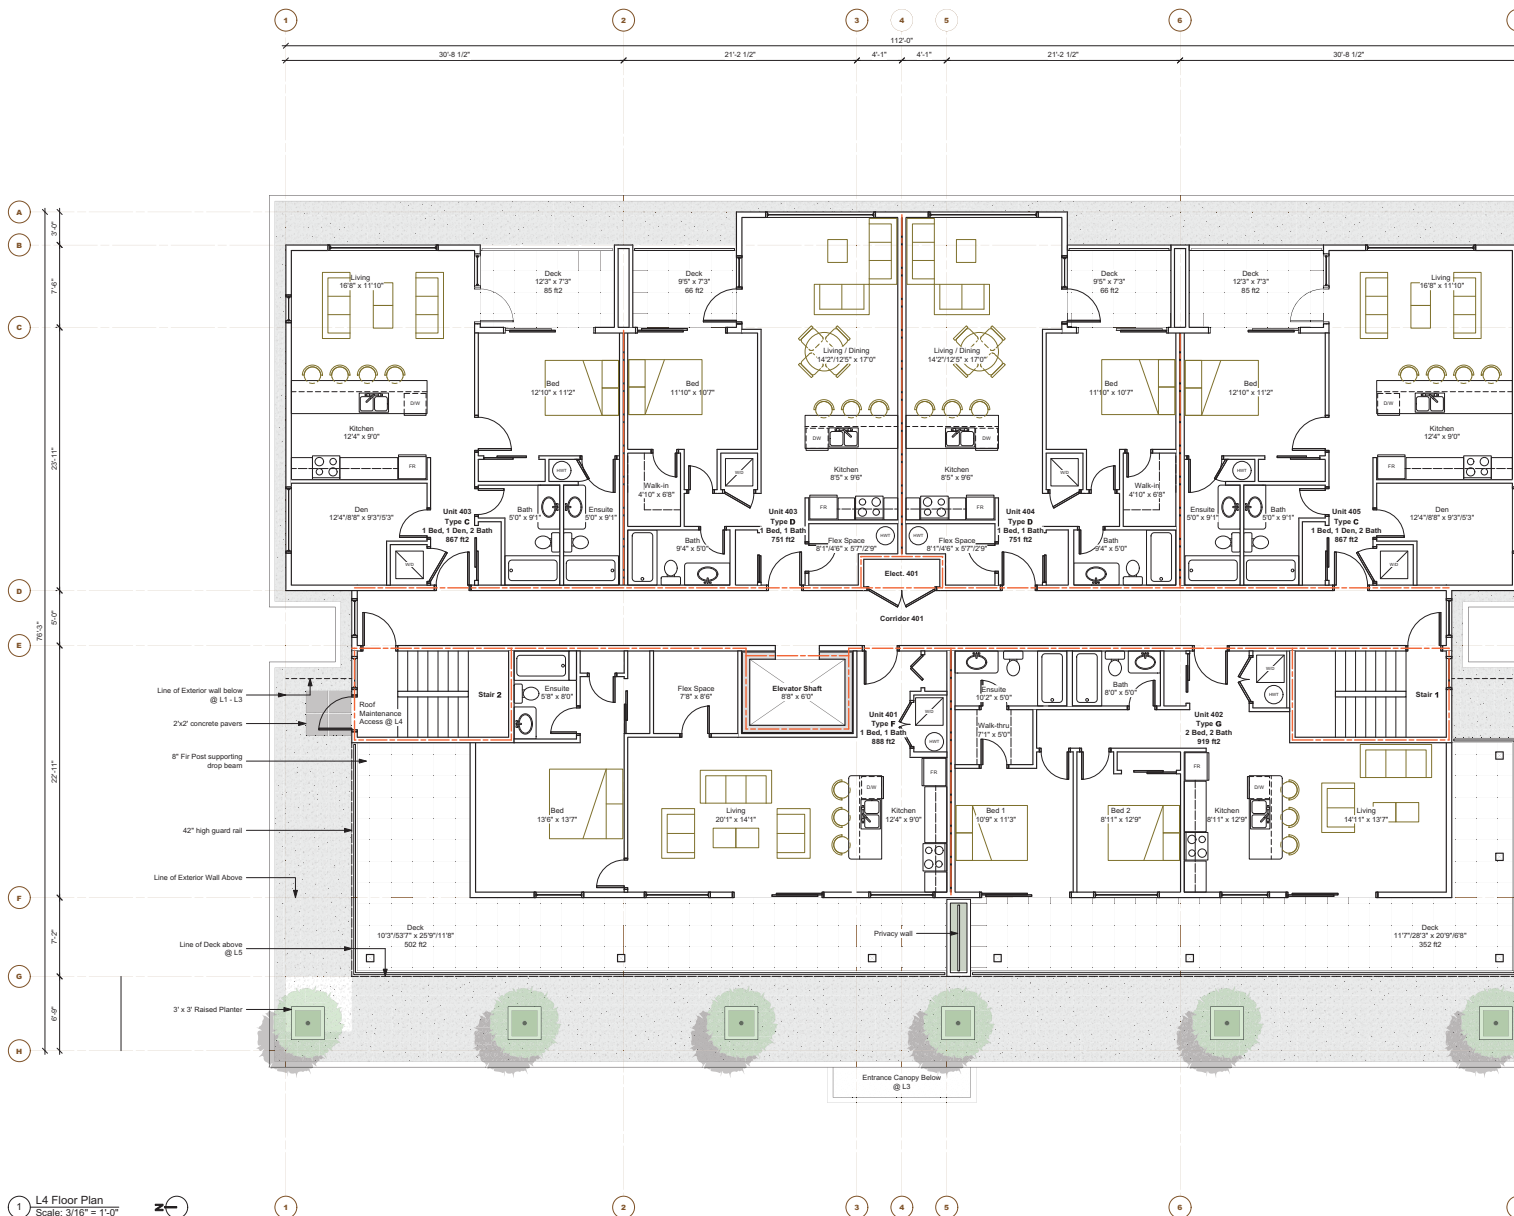

No.	Date	Issue Notes
01	2019-09-30	DP Application

No.	Date	Revision Notes
-----	------	----------------


PROSPECT
North Building

135, 139, 147, 151 Haliburton Street and 940 Milton Street, Nanaimo, B.C.
The Eastern 10 feet of Lot 1, The Western 35 feet of the Eastern 45 feet of Lot 1.
The Remainder of Lot 1, Lots 2, 3, and 4, Block 7, Section 1, Nanaimo District, Plan 584

RECEIVED
DP-1142
2019-SEP-30
Current Planning

Sheet Title:
L4 Floor Plan
North Building

Drawn: RH	Checked: MTH
Job No.: 1905	Sheet No.:
Scale: As Noted	A2.4
Date: Sep 30, 2019	
CAD File: .VWX	

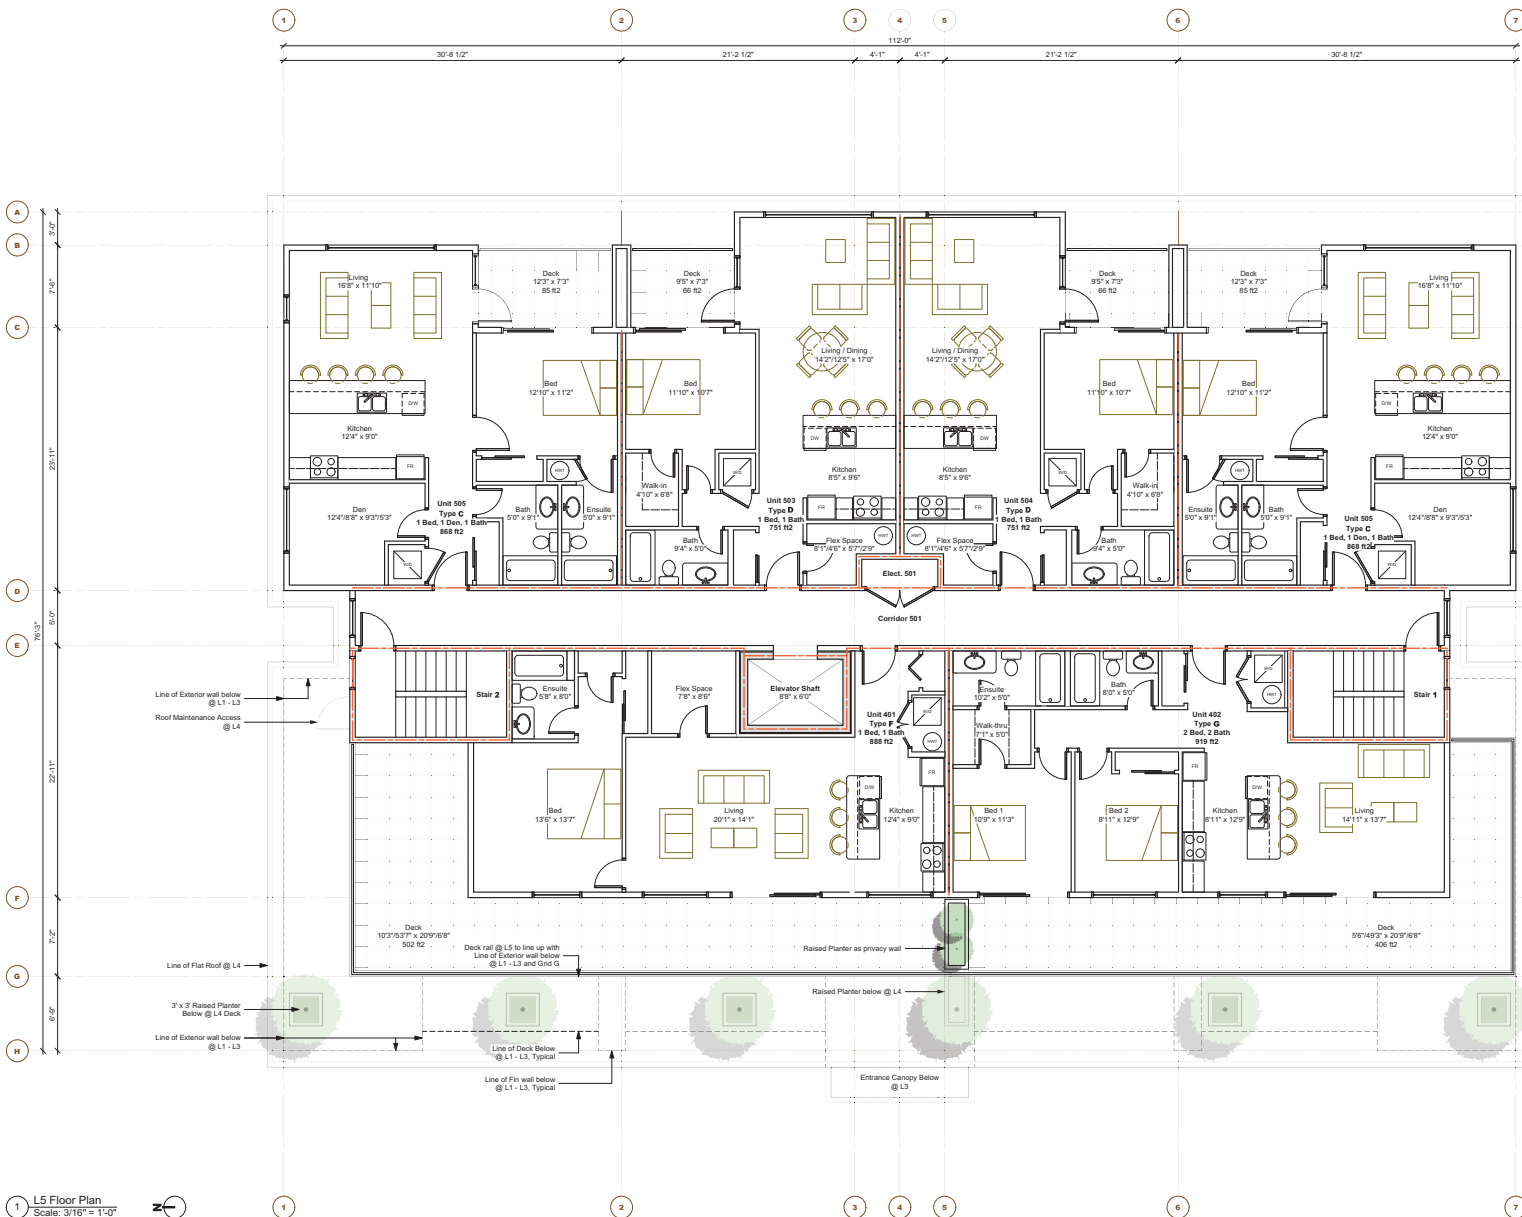

1 L5 Floor Plan
Scale: 3/16" = 1'-0"

2 Key Plan
Scale: 1:1000

No.	Date	Issue Notes
01	2019-09-30	DP Application

No.	Date	Revision Notes
-----	------	----------------

PROSPECT
North Building

Project:
135, 139, 147, 151 Haliburton Street and 940 Milton Street, Nanaimo, B.C.
The Eastern 1/2 lot of Lot 1, The Western 3/4 lot of the Eastern 1/2 lot of Lot 1.
The Remainder of Lot 1, Lots 2, 3, and 4, Block 7, Section 1, Nanaimo District, Plan 584

RECEIVED
DP142
2019-SEP-30
CURRENT PLANNING

Sheet Title:
L5 Floor Plan
North Building

Drawn: RH	Checked: MTH
Job No.: 1905	Sheet No.:
Scale: As Noted	A2.5
Date: Sep 30, 2019	
CAD File: .VWX	

