


ATTACHMENT B CONCEPTUAL SITE PLAN

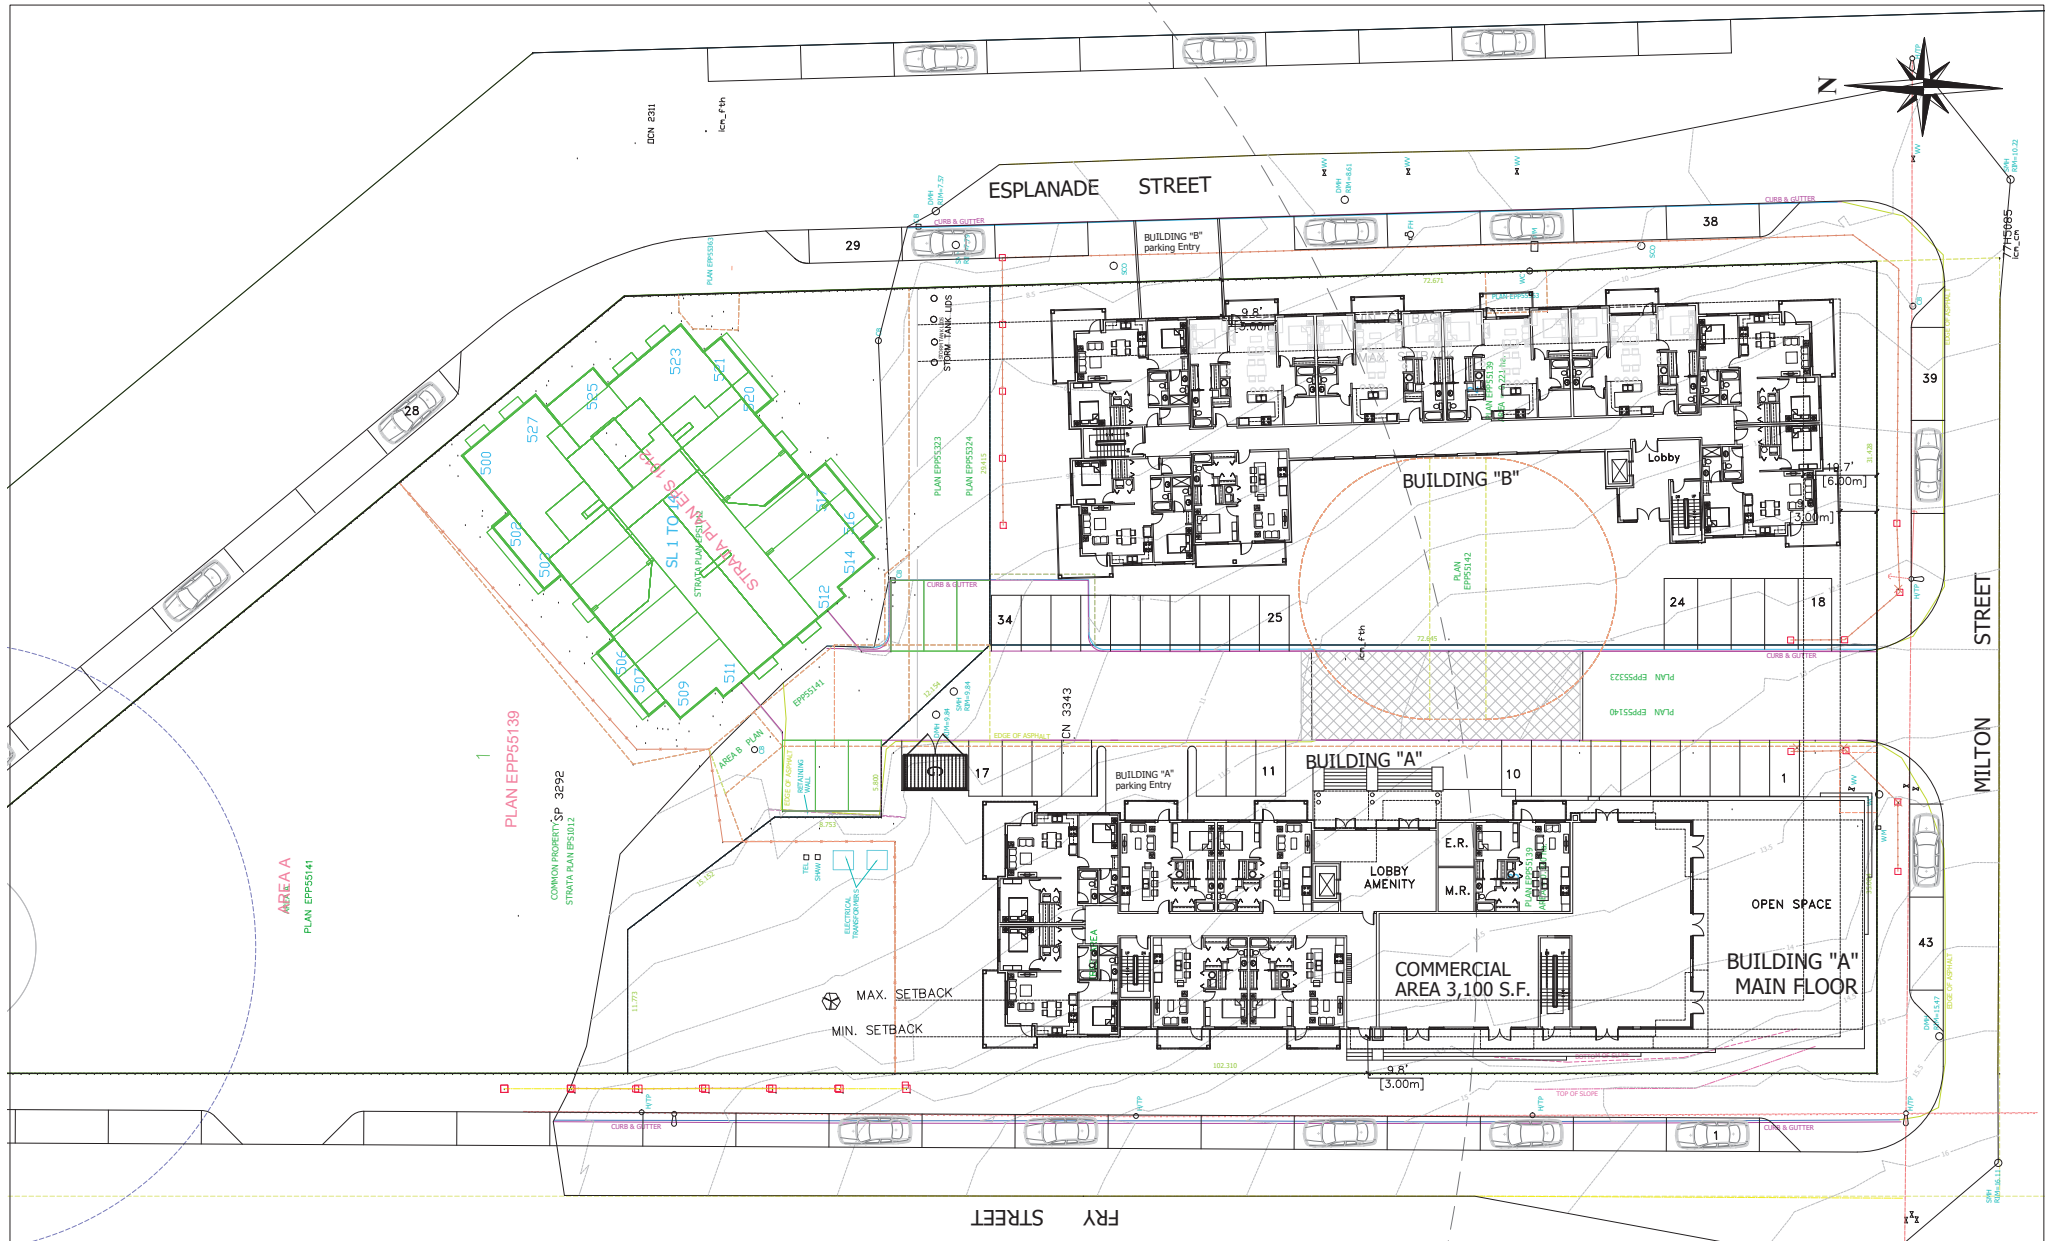

NOTE:
This drawing is an indication of the proposed development and is not a guarantee of the actual development. The developer is responsible for obtaining all necessary permits and approvals from the relevant authorities. The drawing is for informational purposes only and should not be used for any other purpose without the written consent of the architect.

NO.	DATE	REVISIONS
1	21 OCT 18	ISSUED FOR PERMIT



D-ARCHITECTURE
6377 ICARUS DRIVE, NANAIMO, BC V9Y 1N4
T: 250-933-1991, E: FIROUZ@SHAW.CA
DARYOUSH FIROUZLI ARCHITECTURE INC.

PRELIMINARY

SEAL

CONSULTANT LOGO

SCALE
1/16" = 1'-0"
DRAWN
CHECKED
DATE
21 OCT 18

PROJECT
155 FRY STREET
150 ESPLANADE,
NANAIMO, BC

CLIENT
0742637 b.c. Ltd.
PROJECT NO.
2858

SHEET TITLE
SITE PLAN
RECEIVED
RA419
2019-OCT-01
CITY OF NANAIMO

SHEET NO.
A1.1
REVISION