

ATTACHMENT A
LOCATION PLAN



REZONING APPLICATION NO. RA000389

LOCATION PLAN

Civic : 65 and 67 Chapel Street




 Subject Property

GRADE CALCULATION

$$19.8 + 19.9 + 20.7 + 23.8 + 23.9 + 23.8 + 23.6 + 19.5 + 16.1 + 17.6 = 209$$

209 / 10 = 20.9m GEODETIC

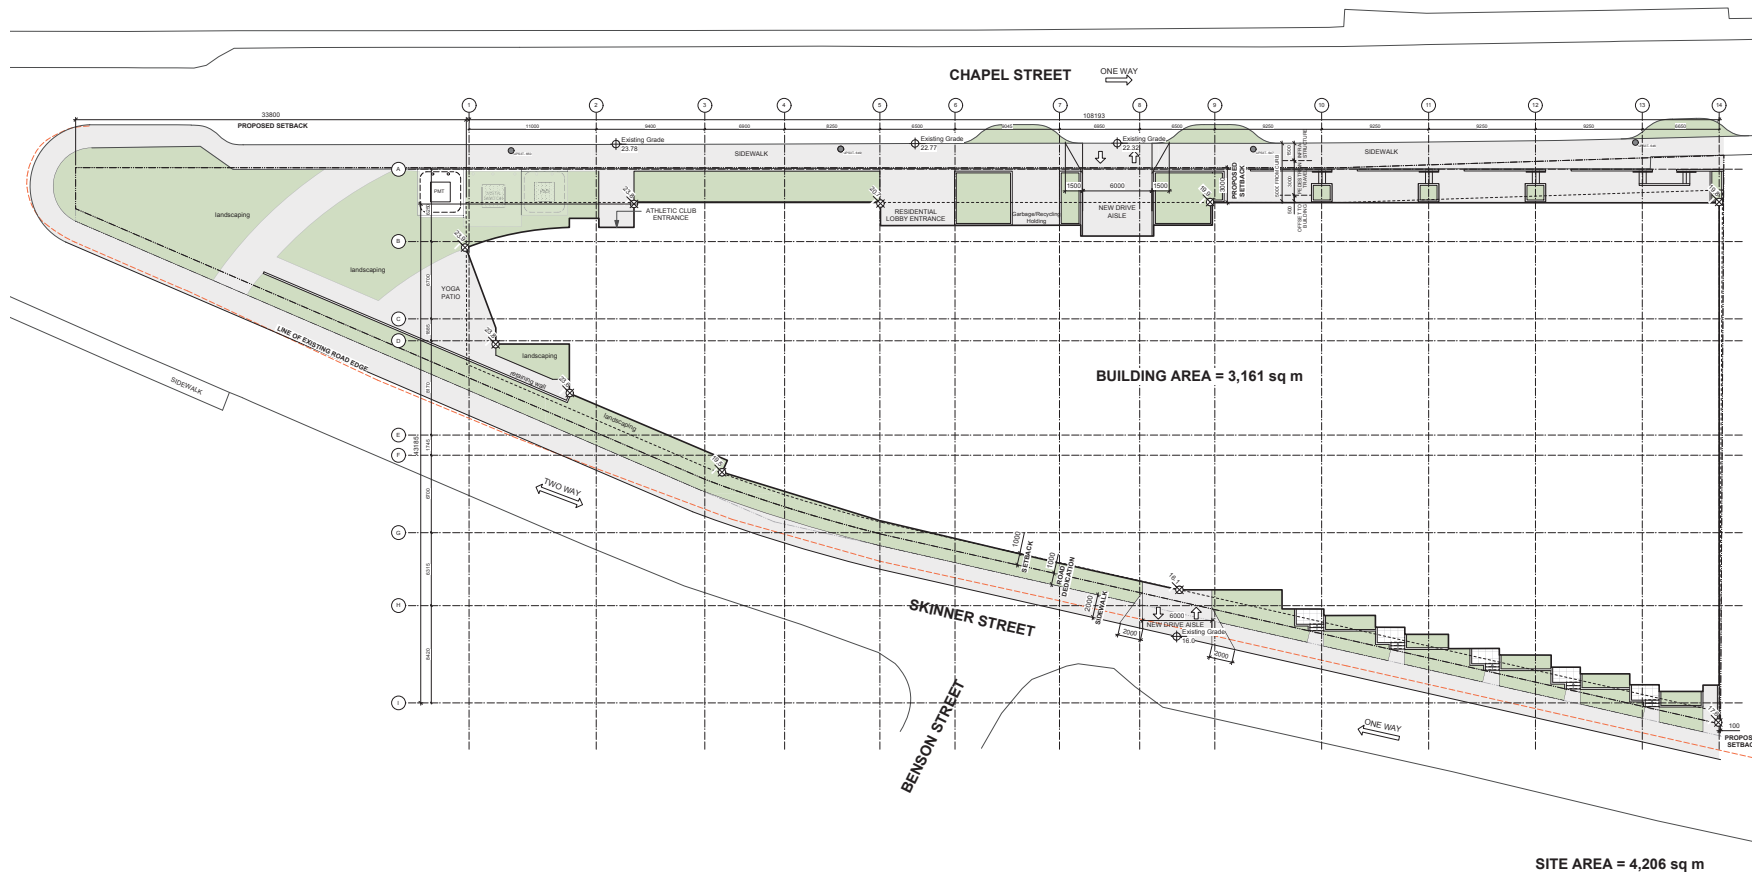

	18-05-30	Issued for Rezoning Revisions	
	18-03-28	Issued for Rezoning Revisions	
	18-01-19	Issued for Rezoning Application	
Rev	Date	Description	
plot date	18-05-30	drawing file	1727 A200 Plans
drawn by	lgl	checked by	pdt
scale	1:200	project number	1727


MARCILO
77 Chapel Street
Nanaimo BC
Site Plan

RECEIVED
RA389
2018-MAY-31

dH α A101

de Hoog & Kleruff architects
Victoria
977 Fort Street V8V 3K3 T 1-250-658-3367
Nanaimo
102-5190 Dublin Way V9T 2K8 T 1-250-585-5810

COPYRIGHT RESERVED. THESE PLANS AND DESIGNS ARE AND AT ALL TIMES REMAIN THE PROPERTY OF DE HOOG & KLERUFF ARCHITECTS TO BE USED FOR THE PROJECT SHOWN AND MAY NOT BE REPRODUCED WITHOUT WRITTEN CONSENT

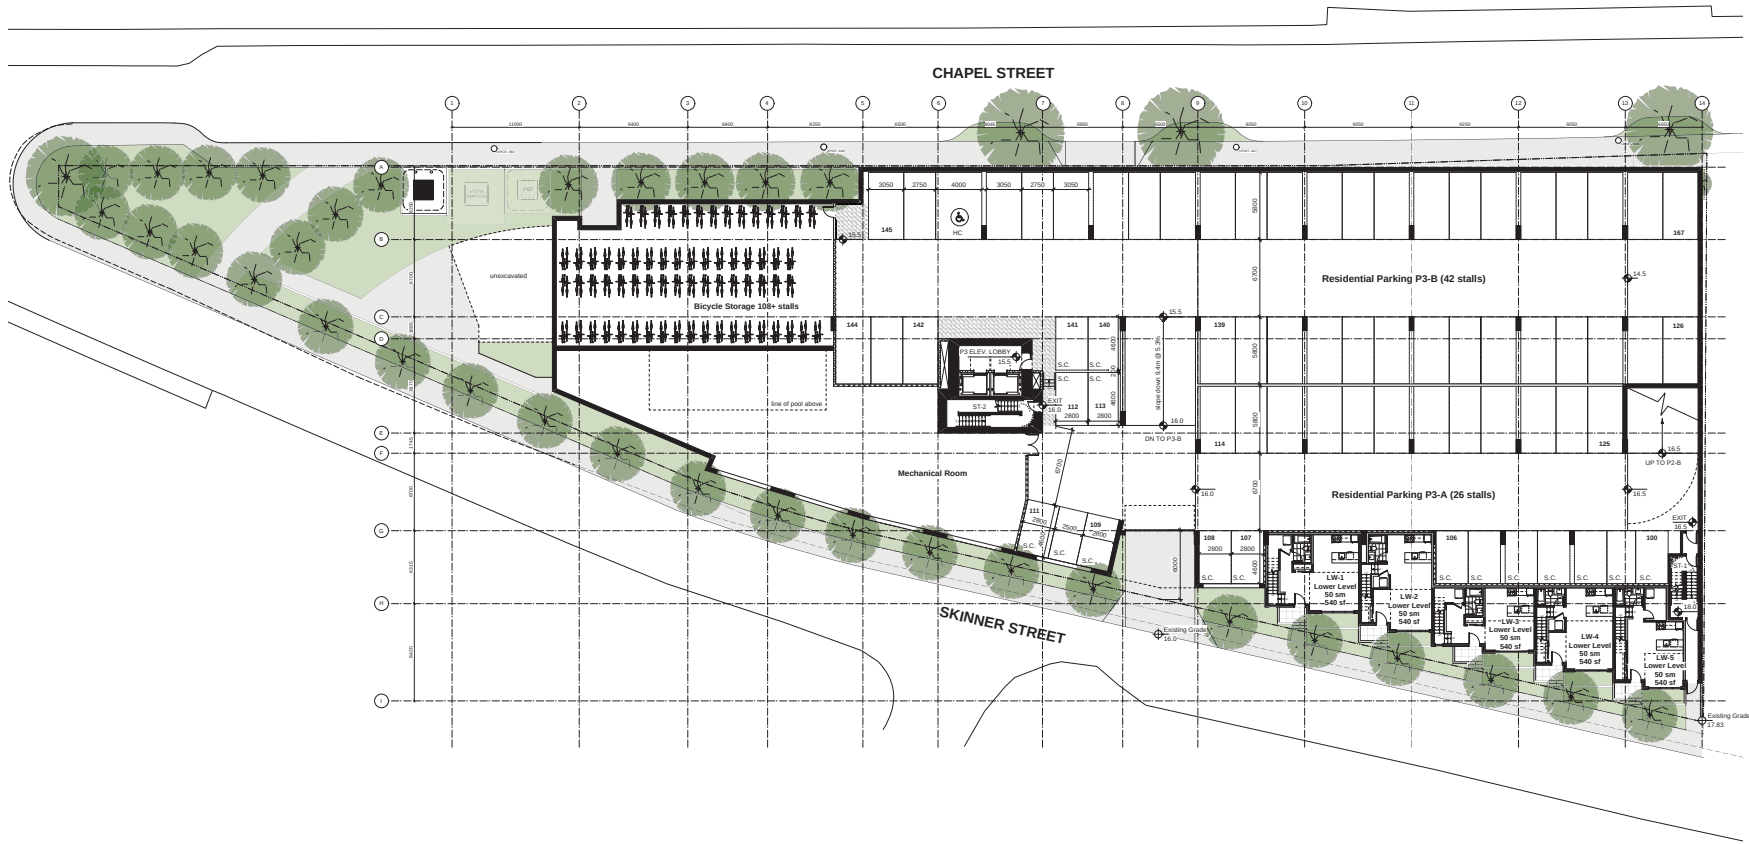

Rev	Date	Description
	18-05-30	Issued for Reasoning Revisions
	18-03-28	Issued for Reasoning Revisions
	18-01-19	Issued for Reasoning Application

Rev	Date	Description
plot date	18-05-30	drawing file 1727 A200 Plans
drawn by	lgt	checked by pdh
scale	1:200	project number 1727

NOTE: All dimensions are shown in millimeters.

MARCILO
77 Chapel Street
Nanaimo BC
P3 Parking Plan

RECEIVED
RA389
2018-MAY-31


dHka A201

de Haog & Kierulf architects
Victoria
977 Fort Street V8V 3K3 T 1-250-658-3367
Nanaimo
102-5190 Dublin Way V9T 2K8 T 1-250-585-5810

COPYRIGHT RESERVED. THESE PLANS AND DESIGNS ARE AND AT ALL TIMES REMAIN THE PROPERTY OF DE HAOG & KIERULF ARCHITECTS TO BE USED FOR THE PROJECT SHOWN AND MAY NOT BE REPRODUCED WITHOUT WRITTEN CONSENT



0 5000 10 000mm
1 : 200

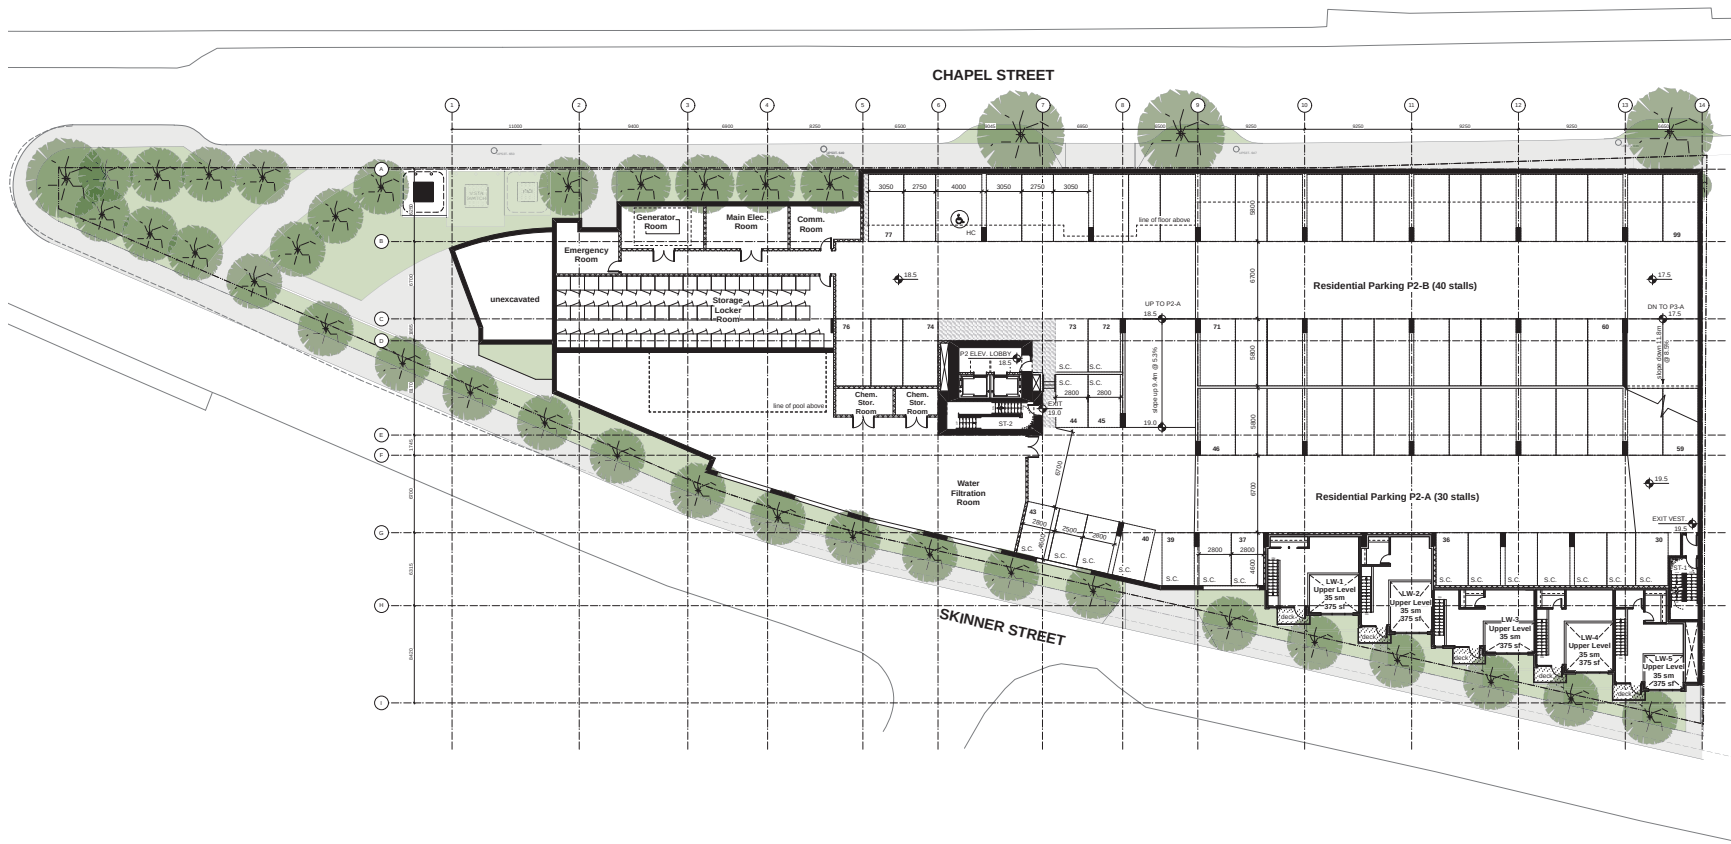

	18-05-30	Issued for Rezoning Revisions	
	18-03-28	Issued for Rezoning Revisions	
	18-01-19	Issued for Rezoning Application	
Rev	Date	Description	
plot date	18-05-30	drawing file	1727 A200 Plans
drawn by	lgl	checked by	pdh
scale	1:200	project number	1727

NOTE: All dimensions are shown in millimeters.


MARCILO
77 Chapel Street
Nanaimo BC
P2 Parking Plan


RECEIVED
RA389
2018-MAY-31

dH α A202

de Hoog & Kierulf architects
Victoria
977 Fort Street V8V 3K3 T 1-250-658-3367
Nanaimo
102-5190 Dublin Way V9T 2K8 T 1-250-585-5810

COPYRIGHT RESERVED. THESE PLANS AND DESIGNS ARE AND AT ALL TIMES REMAIN THE PROPERTY OF DE HOOG & KIERULF ARCHITECTS LTD. TO BE USED FOR THE PROJECT SHOWN AND MAY NOT BE REPRODUCED WITHOUT WRITTEN CONSENT.

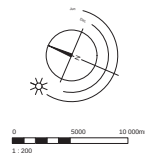

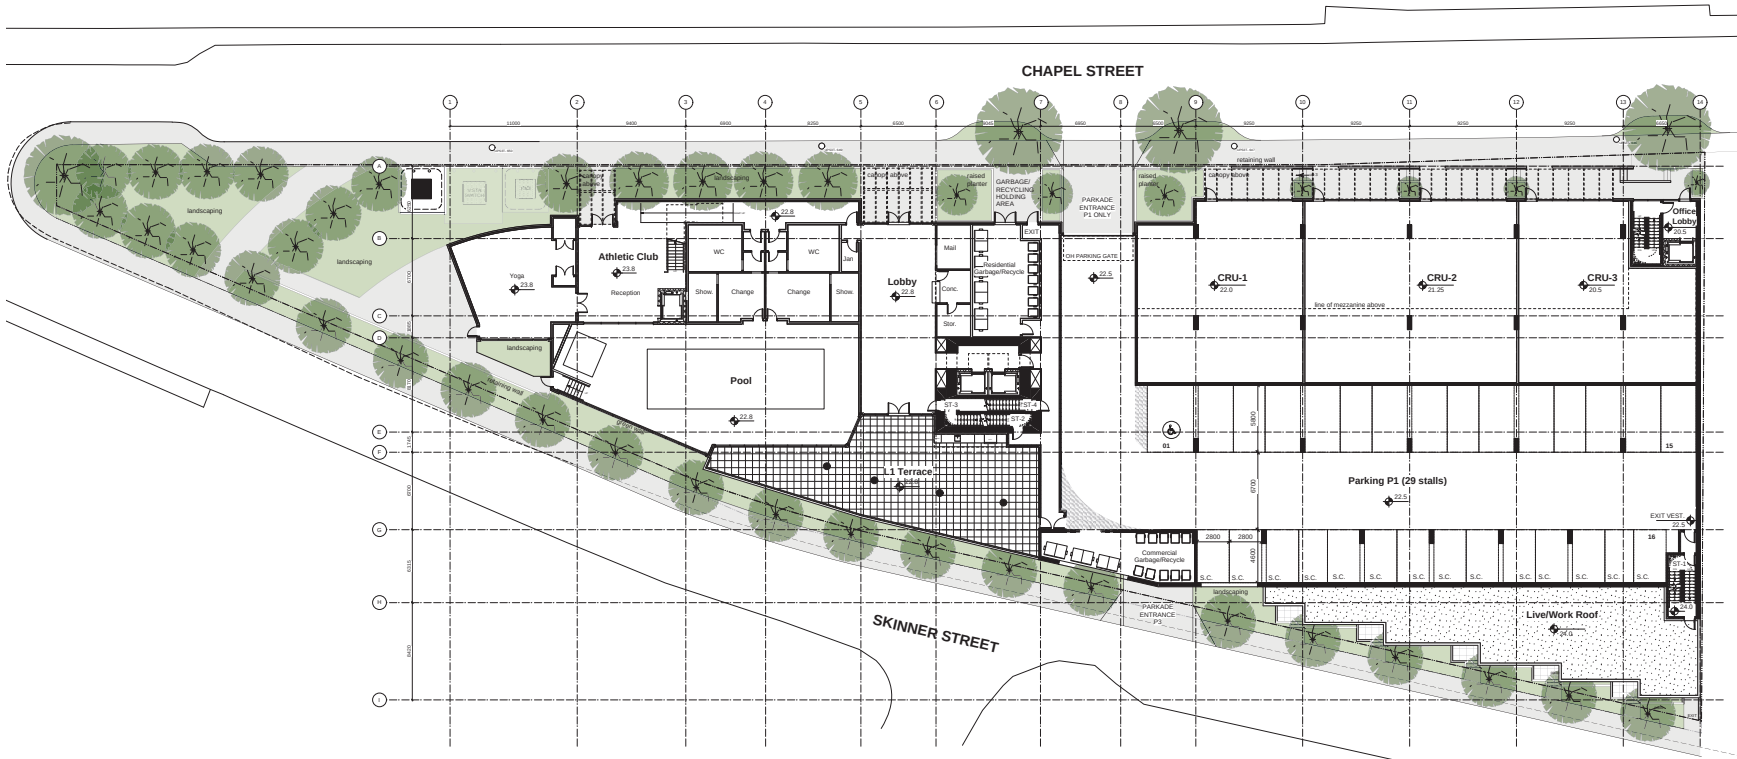

-	18-05-30	Issued for Rezoning Revisions	
-	18-03-28	Issued for Rezoning Revisions	
-	18-01-19	Issued for Rezoning Application	
Rev	Date	Description	
plot date	18-05-30	drawing file	1727 A200 Plans
drawn by	lgl	checked by	pdh
scale	1:200	project number	1727

MARCELO
 77 Chapel Street
 Nanaimo BC
 L1/P1 Parking Plan


RECEIVED
RA389
2018-MAY-31

A203

de Hong & Kienul architects
 Victoria
 877 Fort Street V8V 3K3 T 1-250-658-3367
 Nanaimo
 5400-5400 Dublin Way V8T 2K8 T 1-250-585-5830

Copyright Reserved. These Plans and drawings are the property of de Hong & Kienul architects. No part of these Plans may be reproduced without written consent.

1 of 3

 

- | | | | |
|--------------|----------|----------------------------------|----------------------|
| | 18-05-30 | Issued for Reasoning Revisions | |
| | 18-03-28 | Issued for Reasoning Revisions | |
| | 18-01-19 | Issued for Reasoning Application | |
| Rev | Date | Description | |
| initial date | 18-05-30 | drawing file | 1727 A400 Elevations |
| drawn by | lgl | checked by | pdh |
| scale | 1:200 | project number | 1727 |
- NOTE: All dimensions are shown in millimeters U.N.C.


MARCILO
77 Chapel Street
Nanaimo BC
East Elevation

A301

RECEIVED
RA389
2018-JUN-07
Current Planning & Subdivision

de Hoog & Kierulff architects
Victoria
 977 Fort Street V8V 3K3 T 1-250-658-3367
Nanaimo
 102-5190 Dublin Way V9T 2K8 T 1-250-585-5810

COPYRIGHT RESERVED. THESE PLANS AND DESIGNS ARE AT ALL TIMES REMAIN THE PROPERTY OF DE HOOG & KIERULFF ARCHITECTS TO BE USED FOR THE PROJECT SHOWN AND MAY NOT BE REPRODUCED WITHOUT WRITTEN CONSENT.

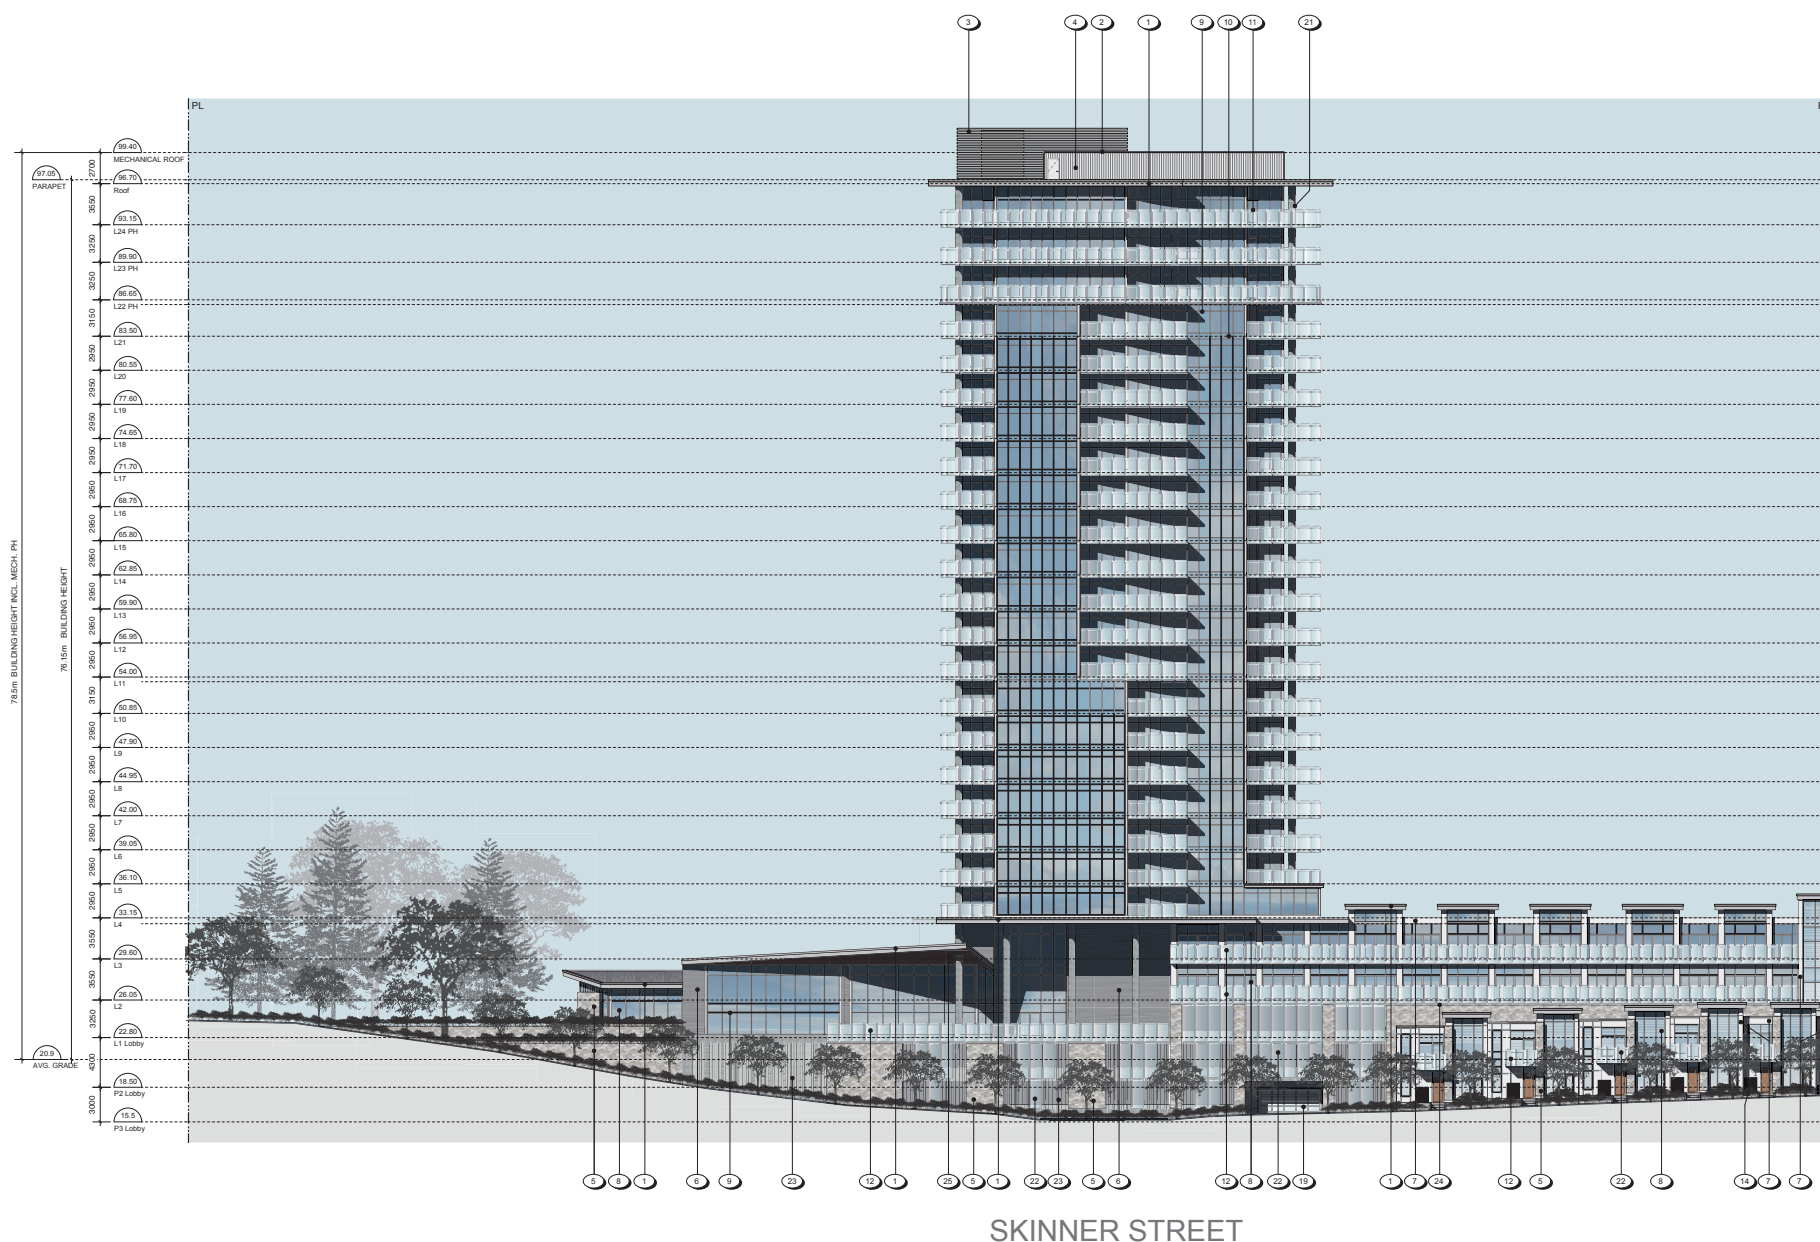

Materials Schedule

- 1 PREFINISHED METAL FASCIA
- 2 PREFINISHED METAL FLASHING
- 3 PREFINISHED HORIZONTAL METAL SCREEN
- 4 PREFINISHED VERTICAL CORRUGATED METAL CLADDING
- 5 NATURAL LEDGESTONE VENEER
- 6 LARGE FORMAT PORCELAIN TILE
- 7 COMPOSITE METAL PANEL
- 8 CLEAR ANODIZED ALUMINUM WINDOW
- 9 CLEAR ANODIZED CURTAINWALL SYSTEM
- 10 INSULATED SPANDREL PANEL
- 11 TEMPLERD CLEAR GLASS GLUARD WITH CLEAR ANODIZED ALUMINUM FRAME
- 12 TEMPLERD TRANSLUCENT GLASS GLUARD WITH CLEAR ANODIZED ALUMINUM FRAME
- 13 TEMPLERD TRANSLUCENT GLASS PRIVACY SCREEN WITH CLEAR ANODIZED ALUMINUM FRAME
- 14 PAINTED METAL FENCE
- 15 SIGNAGE BAND
- 16 SIGNAGE BOARDS
- 17 PRE-FINISHED ALUMINUM STOREFRONT WINDOW
- 18 PAINTED METAL AND TRANSLUCENT GLASS CANOPY
- 19 PREFINISHED TRANSLUCENT GLASS & PAINTED METAL ON SECURITY GLASS
- 20 PAINTED CONCRETE - light gray
- 21 SEALED CONCRETE - clear
- 22 TRANSLUCENT GLASS SCREEN ON METAL FRAME
- 23 METAL LANDSCAPE SCREEN ON METAL FRAME
- 24 PRE-CAST CONCRETE CAP
- 25 LONGBOARD METAL, SERRAIL
- 26 CONCRETE BLOCK, FINISHED

Rev	Date	Description
	18-05-30	Issued for Reasoning Revisions
	18-03-28	Issued for Reasoning Revisions
	18-01-19	Issued for Reasoning Application

plot date	18-06-01	drawing file	1727 A400 Elevations
designed by	lgt	checked by	pdf
scale	1:200	project number	1727

MARCILO
77 Chapel Street
Nanaimo BC
West Elevation


A303

de Hoog & Kienulf architects
 977 Fort Street V8V 3K3
 Nanaimo
 102-5190 Dublin Way V9T 2K8


RECEIVED
RA389
 2018-JUN-07
 Current Planning & Submission

T 1-250-658-3367
 T 1-250-585-5810

COPYRIGHT RESERVED. THESE PLANS AND DESIGNS ARE AND AT ALL TIMES REMAIN THE PROPERTY OF DE HOOG & KIENULF ARCHITECTS TO BE USED FOR THE DESIGN OF THE PROJECT AND FOR THE PROJECT ONLY. ANY REUSE OR REPRODUCTION OF THESE PLANS AND DESIGNS WITHOUT THE WRITTEN PERMISSION OF DE HOOG & KIENULF ARCHITECTS IS STRICTLY PROHIBITED.

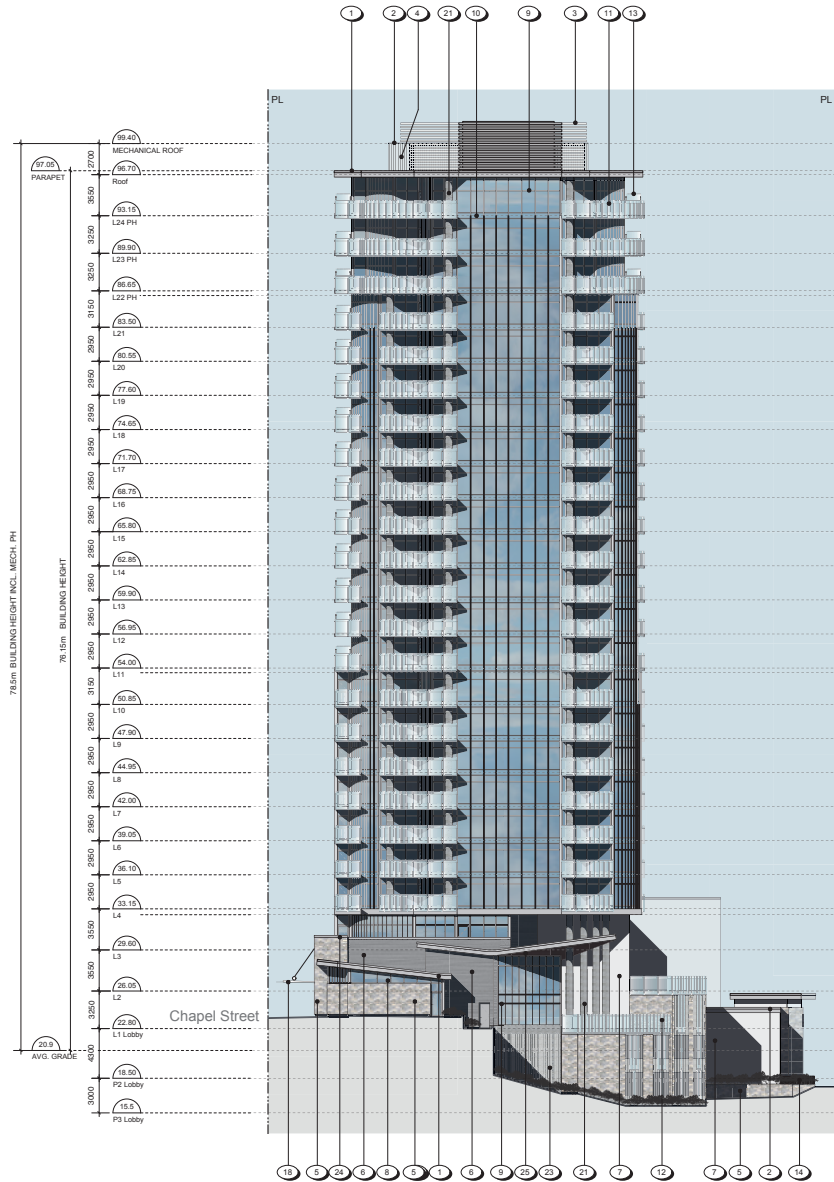

NORTH ELEVATION

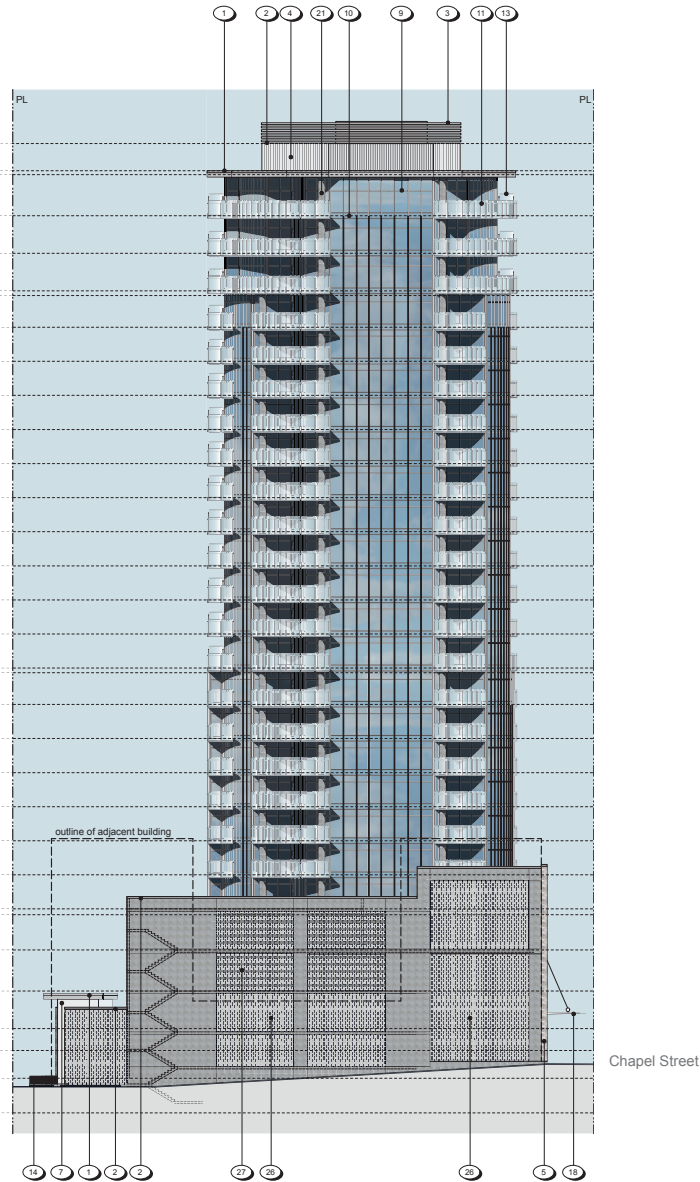

SOUTH ELEVATION

Materials Schedule

- 1 PREFINISHED METAL FASZIA
- 2 PREFINISHED METAL FLASHING
- 3 PREFINISHED HORIZONTAL METAL SCREEN
- 4 PREFINISHED VERTICAL CORRUGATED METAL CLADDING
- 5 NATURAL LEDGESTONE VENEER
- 6 LARGE FORMAT PORCELAIN TILE
- 7 COMPOSITE METAL PANEL
- 8 CLEAR ANODIZED ALUMINUM WINDOW
- 9 CLEAR ANODIZED CURTAINWALL SYSTEM
- 10 INSULATED SPANDREL PANEL
- 11 TEMPERED CLEAR GLASS GUARD WITH CLEAR ANODIZED ALUMINUM FRAME
- 12 TEMPERED TRANSLUCENT GLASS GUARD WITH CLEAR ANODIZED ALUMINUM FRAME
- 13 TEMPERED TRANSLUCENT GLASS PRIVACY SCREEN WITH CLEAR ANODIZED ALUMINUM FRAME
- 14 PAINTED METAL FENCE
- 15 SIGNAGE BAND
- 16 BUILDING SIGNAGE
- 17 PRE-FINISHED ALUMINUM STOREFRONT WINDOW
- 18 PAINTED METAL AND TRANSLUCENT GLASS CANOPY
- 19 PREFINISHED TRANSLUCENT GLASS & PAINTED METAL GIN SECURITY GATE
- 20 PAINTED CONCRETE - light gray
- 21 SEALED CONCRETE - clear
- 22 TRANSLUCENT GLASS SCREEN ON METAL FRAME
- 23 METAL LANDSCAPE SCREEN ON METAL FRAME
- 24 PRE-CAST CONCRETE CAP
- 25 LONGBOARD METAL SOFFIT
- 26 CONCRETE BLOCK FIREWALL
- 27 DECORATIVE CONCRETE BLOCK FIREWALL

Rev.	Date	Description
18-05-30		Issued for Reciprocal Revisions
18-03-26		Issued for Reciprocal Revisions
18-01-19		Issued for Reciprocal Application
Rev.	Date	Description
18-05-30	18-05-30	1727 A400 Elevations
Author	kgf	1727
Drawn	1727	

MARCELO
77 Chapel Street
Nanaimo BC
N & S Elevations

dhKa

A302

RECEIVED
R.A.389
2018-JUN-07
Current Planning & Submission

de Hoog & Kienul architects
Victoria
877 Fort Street V8V 3K3
Nanaimo
400-5180 Dublin Way V8T 2K8

T 1-250-658-3367
T 1-250-685-5810

Copyright Reserved: These Plans and Drawings are made at all times remain the property of de Hoog & Kienul architects to be used for the project indicated and not to be reproduced without written consent

ATTACHMENT E CONCEPTUAL RENDERING



VIEW LOOKING EAST OVER NANAIMO HARBOUR

18-05-20	Issued for Planning Review
18-05-20	1727 A502 Supplemental
18-05-20	1727

MARCELO
77 Chapel Street
Nanaimo BC
Colour Rendering


A502

de Hong & Kinnell architects
Victoria
377 Fort Street V8V 3K3
Nanaimo
102-5190 Dublin Way V8T 2K8
T 1-250-559-3567
T 1-250-585-5810
Copyright reserved. Images & words used herein are not for sale. All rights reserved.
No part of this publication may be reproduced, stored in a retrieval system, or transmitted, in any form or by any means, electronic, mechanical, photocopying, recording, or by any information storage and retrieval system, without prior written permission from the publisher.

ATTACHMENT F
CONCEPTUAL LANDSCAPE PLAN

77 CHAPEL STREET

Proposed Street-Level Landscape Amenities

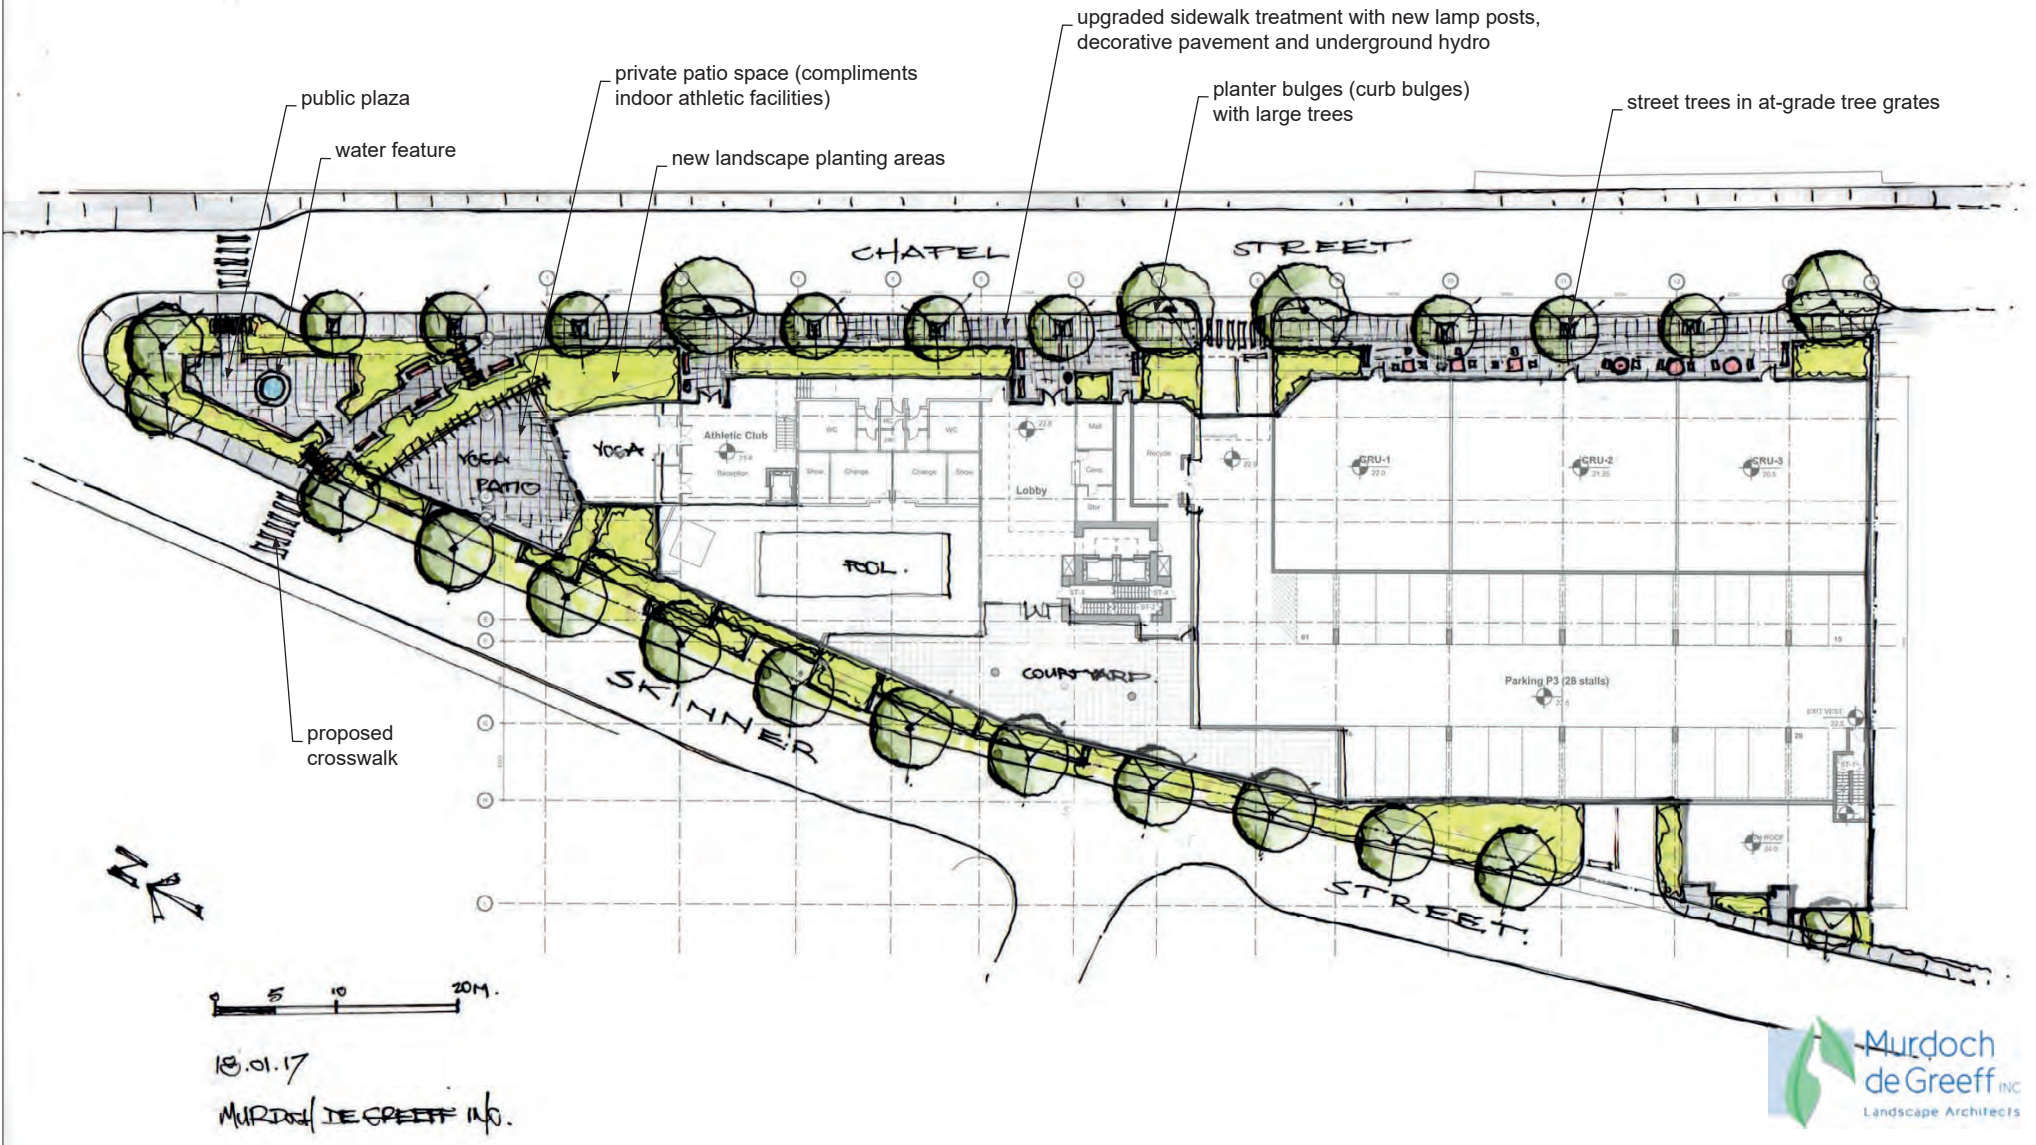

ATTACHMENT G

SHADOW STUDY



EQUINOX 9:00 a.m.



EQUINOX 12:00 p.m.



EQUINOX 3:00 p.m.

10-05-30	Issued for Reasoning Revisions
10-03-28	Issued for Reasoning Revisions
10-01-19	Issued for Reasoning Applications
File	Description
print date	10-05-30 showing file 1727 AS00 Supplemental
drawn by	lgl checked by jph
scale	N.T.S. project number 1727

NOTE: All dimensions are shown in increments of 1/8".


MARCILO
77 Chapel Street
Nanaimo BC
Shadow Study

dHka A501

de Hoog & Kierulff architects
Victoria
977 Fort Street V8V 3K3 T 1-250-658-3367
Nanaimo
102-5190 Dublin Way V9T 2K8 T 1-250-585-5810

CONCEPT RESERVED. THESE PLANS AND DESIGNS ARE AND AT ALL TIMES REMAIN THE PROPERTY OF DE HOOG & KIERULFF ARCHITECTS. TO BE USED FOR

ATTACHMENT H
AERIAL PHOTO

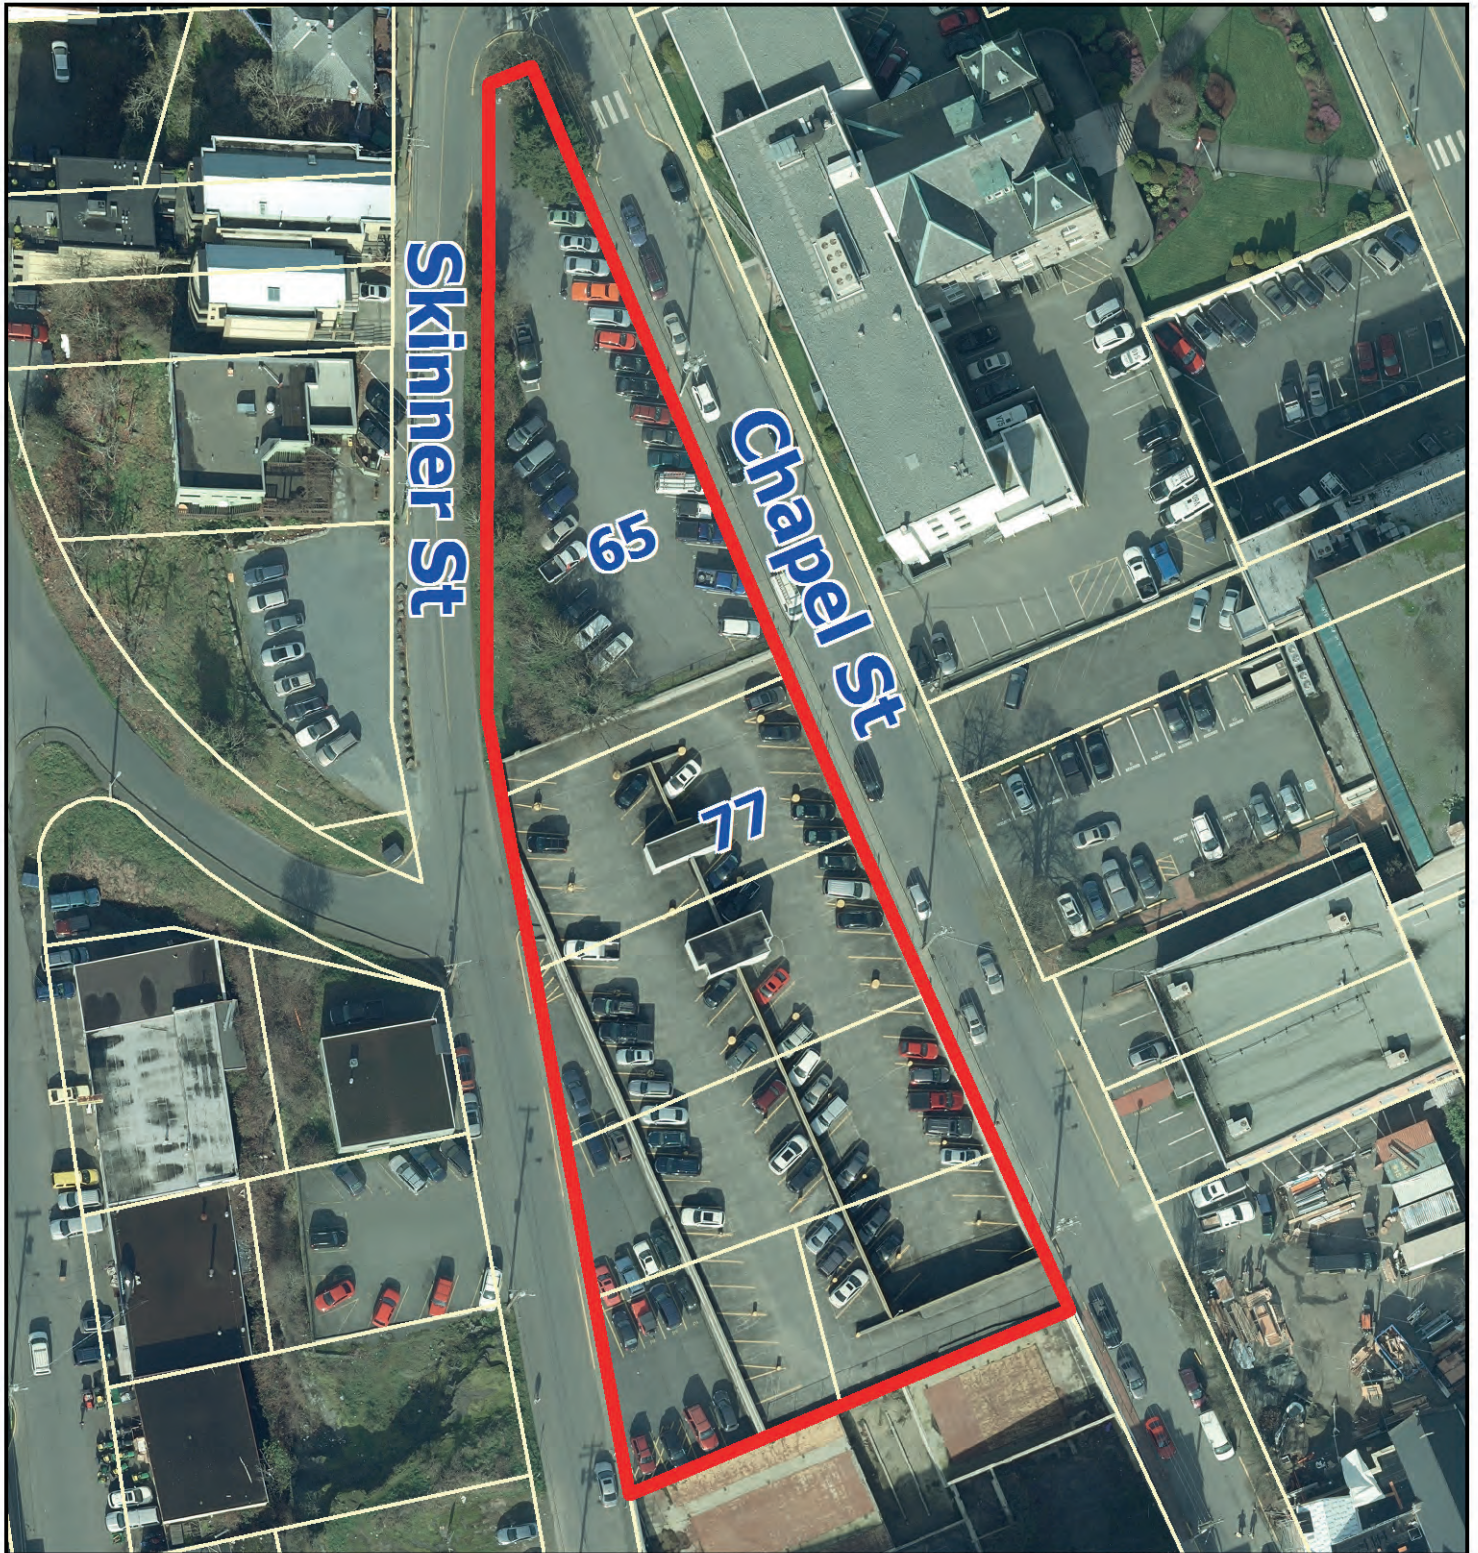

REZONING APPLICATION NO. RA000389



Subject Property