ATTACHMENT D
BUILDING ELEVATIONS AND PERSPECTIVES

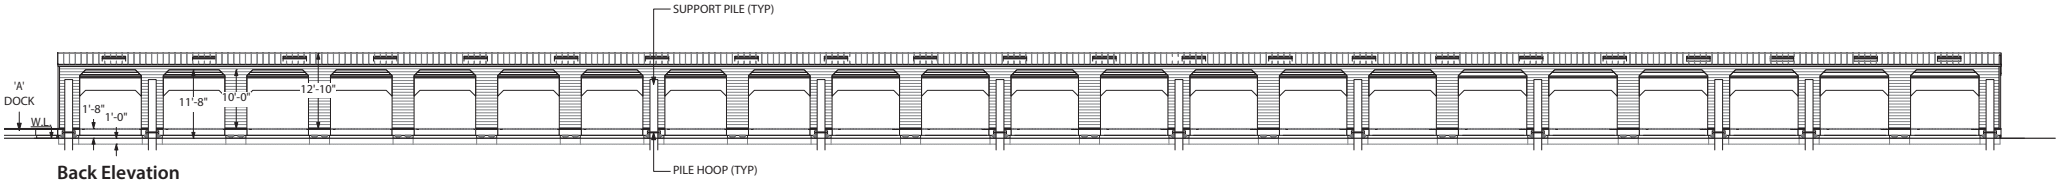

Back Elevation

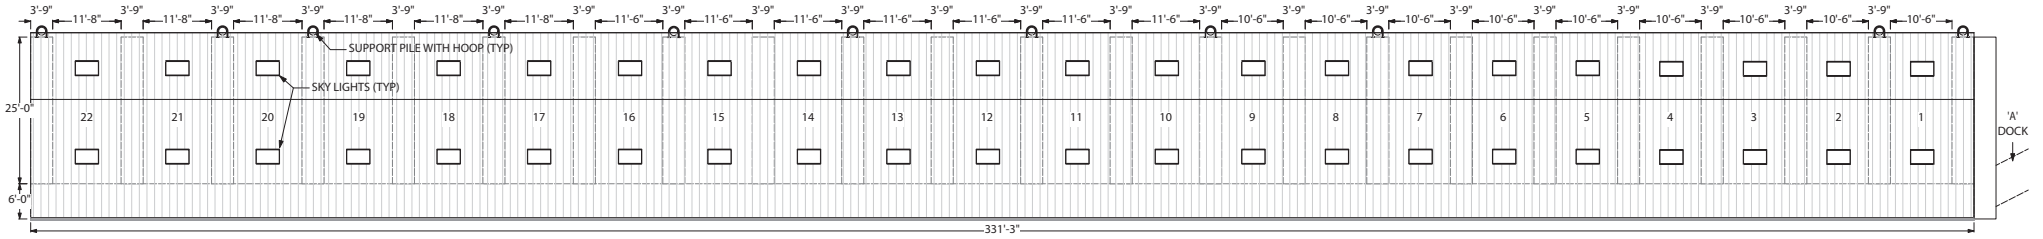

Plan View

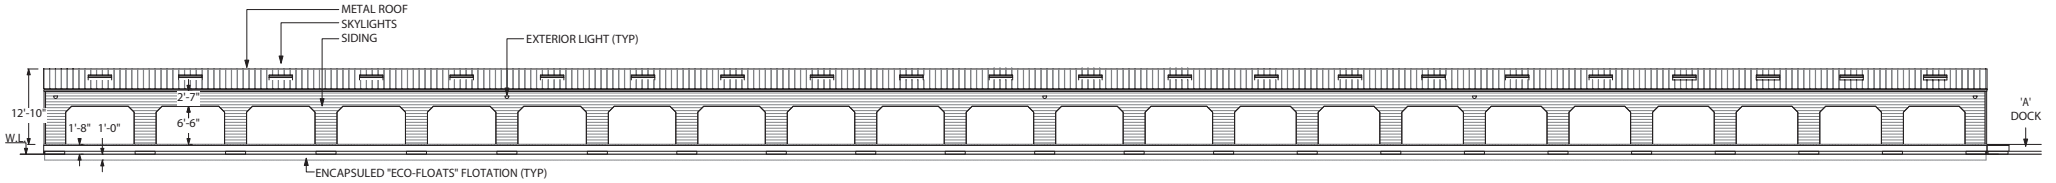

Front Elevation

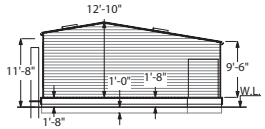

North End Elevation

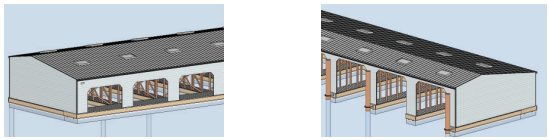

North End Perspectives

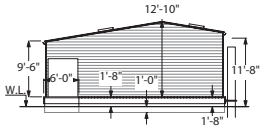

South End Elevation

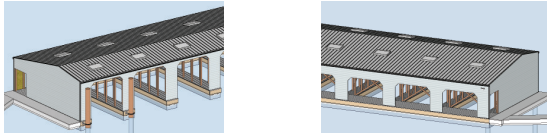

South End Perspectives

MATERIALS SCHEDULE

ROOF	-	WESTERN PROLOCK 12 (OR EQUIVALENT) 26 GA.
SIDING	-	6" VINYL
FLOATATION	-	ENCAPSULATED FOAM
DOCKS	-	YELLOW CEDAR
STRUCTURE	-	DOUGLAS FIR

RECEIVED
DP1167
2019-OCT-22
CITY OF NANAIMO

DRAWN BY	JET
	www.icad.bc.ca
SCALE	As Noted
DATED	October 3, 2019

Nanaimo Yacht Club
400 Newcastle Avenue
Nanaimo, B.C.
LAT 49° 10' 39" N
LONG 123 56' 23" W

"A" Dock and Sheds Replacement Project 2020 / 21

Plan & Elevations

REV 0 | SHEET 2