ATTACHMENT C
SITE PLAN

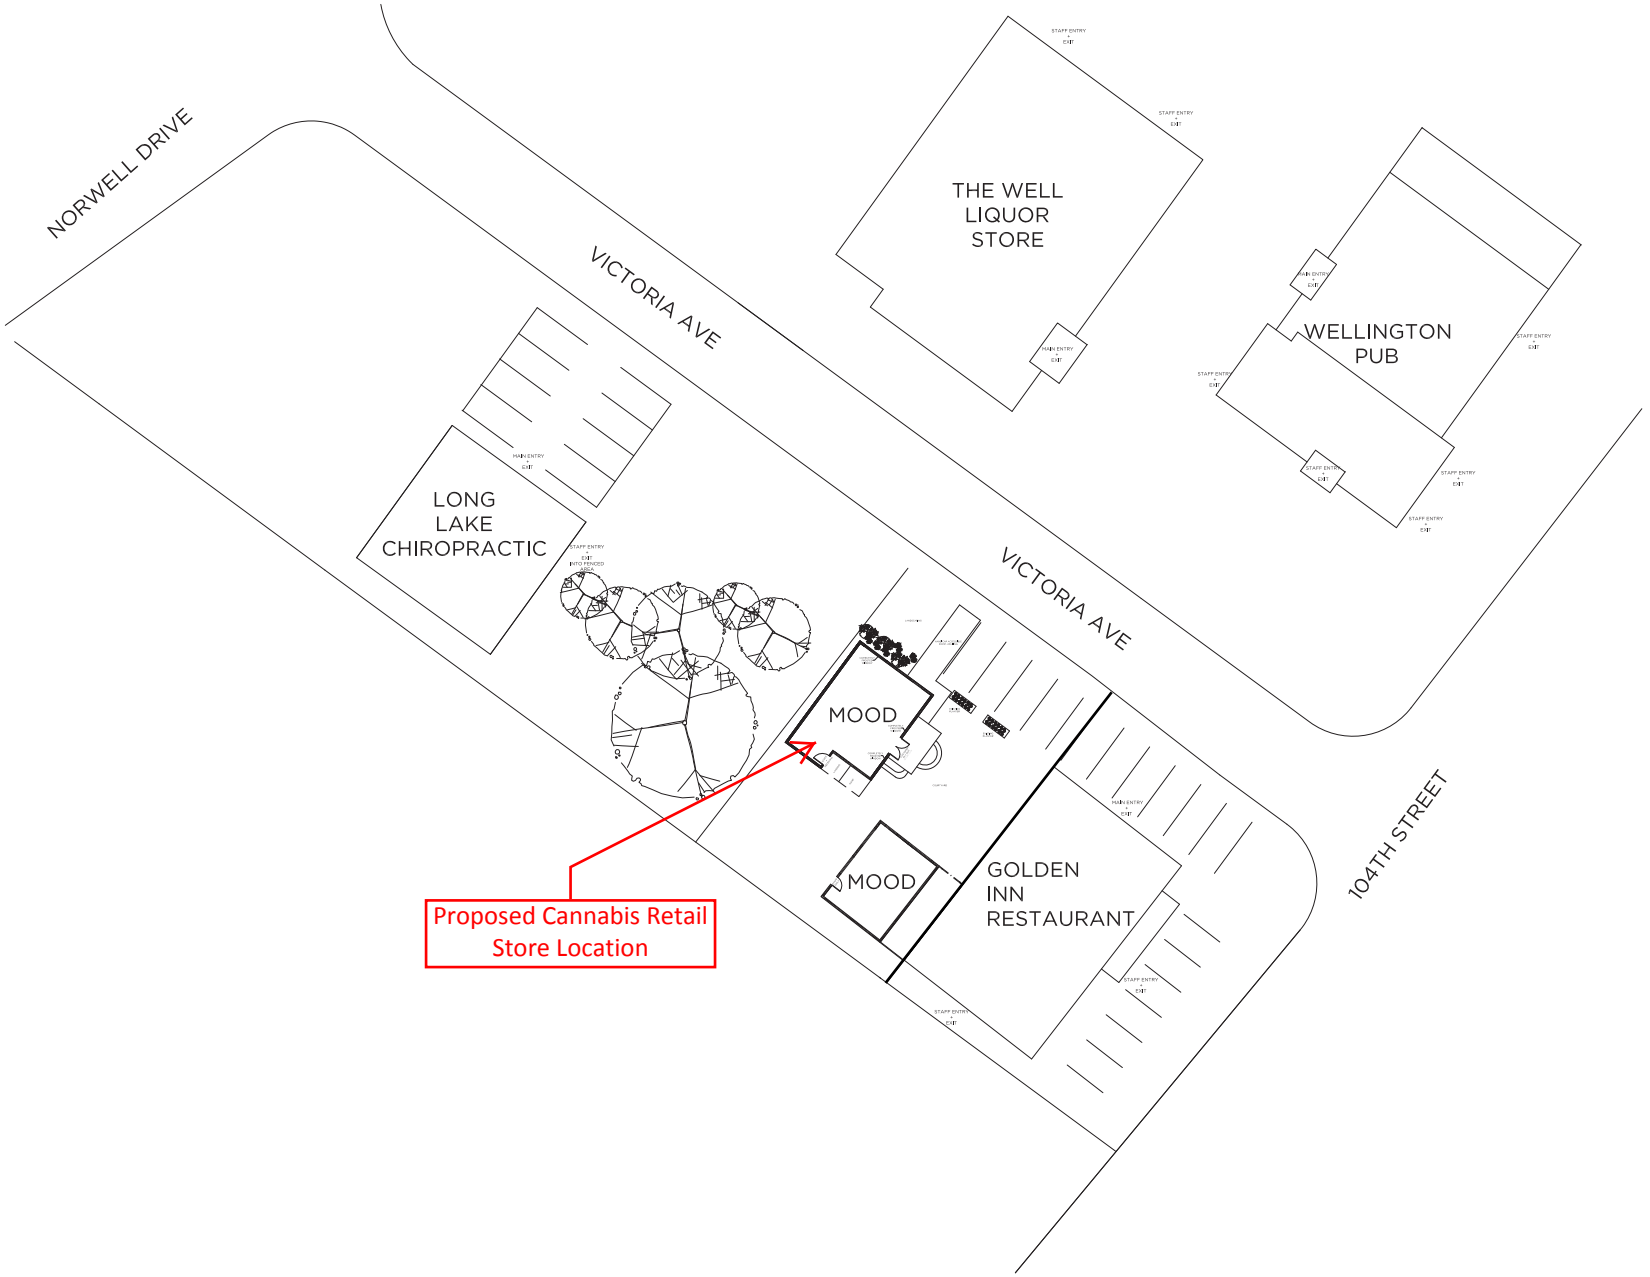

mood
CANNABIS CO

3923 VICTORIA AVE
NANAIMO, BC

© COPYRIGHT RESERVED.
THE PLAN AND DETAILS ARE AT ALL TIMES THE EXCLUSIVE PROPERTY OF THE DESIGNER AND CANNOT BE USED OR REPRODUCED WITHOUT THE DESIGNERS WRITTEN CONSENT. ALL MEASUREMENTS TO BE CONFIRMED BY CONTRACTOR OR TENANT.

REVISIONS

DATE	ITEM
AUG 19	MAIN ENTRANCE LOC.
AUG 20	EXTERIOR DETAILING
AUG 21	INTERIOR DETAILING

SEAL:

SHEET TITLE:
SITE
PLAN

NOTES:

DRAWING NO.: 01 | REV.: 03