ATTACHMENT D
PROPOSED FLOOR PLAN

NOTE - STORE WILL BE EQUIPPED WITH THE FOLLOWING FEATURES:
- AN INTRUDER AND FIRE MONITORING ALARM SYSTEM
- SECURITY CAMERAS
- DISPLAY CASES IN RETAIL AREA TO BE LOCKED
- STORAGE ROOMS AND STAFF AREAS ARE TO BE LOCKED FOR STAFF ONLY
- LOCKS INSTALLED ON PERIMETER WINDOWS & DOORS

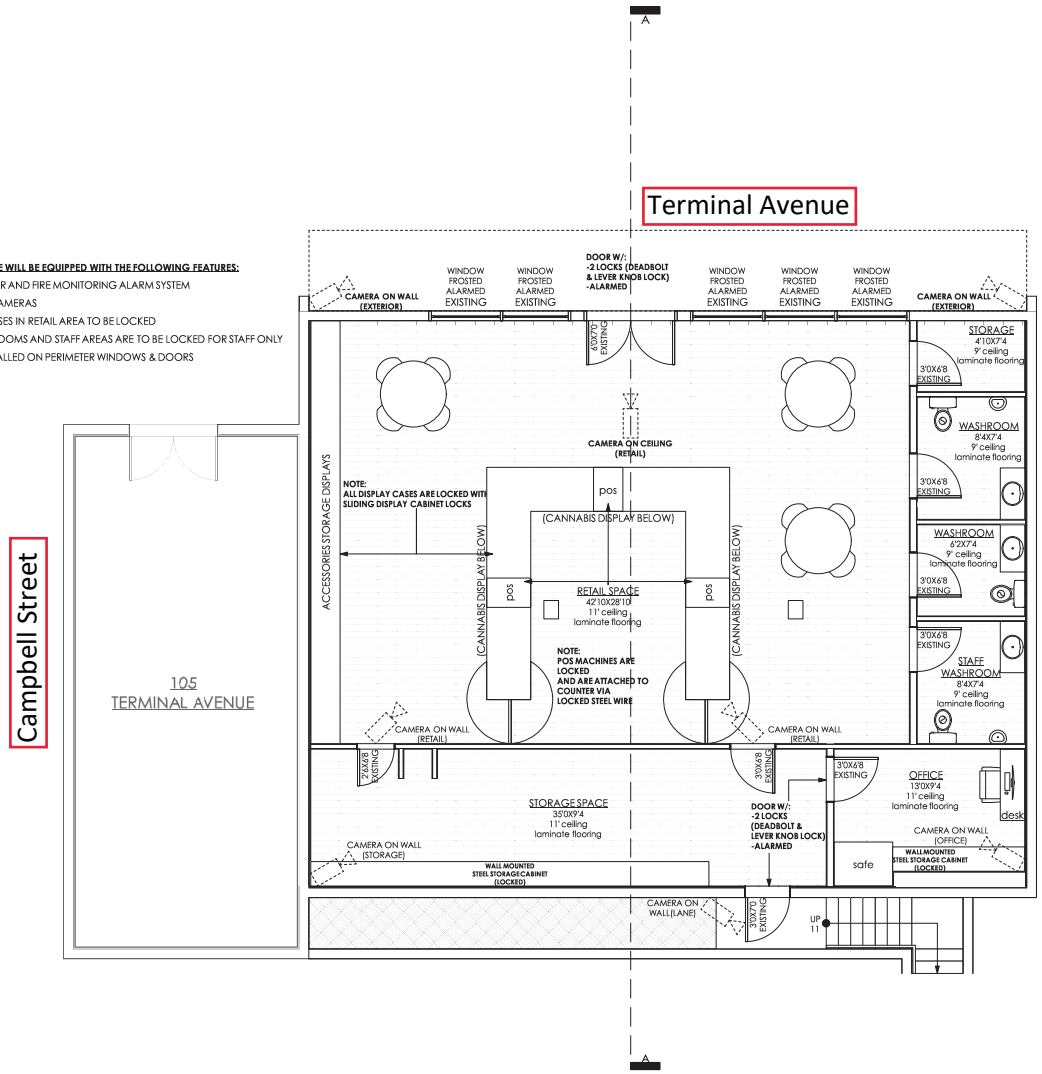

ENERGY UPGRADE MECHANISM CHOSEN
L2 - LIGHTING - EXTERIOR LIGHTING CONTROL (PER 9.4.1.7 OF ASHRAE 90.1 - 2010)

MAIN FLOOR

RECEIVED
RA422
2018-DEC-14
Current Planning

Copyright Reserved

This plan and design are, and at all times remain the exclusive property of the designer and cannot be used or reproduced without written consent. Written dimensions shall have precedence over scaled dimensions. Contractors shall verify and be responsible for all dimensions and conditions on the job. This office shall be informed of any variation from the dimensions and conditions on the drawing.

REVISIONS

ISSUED FOR.....

PROVINCIAL APPLICATION OCT 2018

merj™
drafting + design
Vancouver, BC
E. r.r.rono@gmail.ca T. 604-789-0239

PROJECT:

111 TERMINAL AVE
NANAIMO, B.C.

DRAWING TITLE:

FLOOR PLAN

DRAWN BY:	RR	SHEET:
24x36 SCALE:	1/4" = 1'-0"	A-02
12x18 SCALE:	1/8" = 1'-0"	
DATE:	JAN 2017	