ATTACHMENT D
PARKING AND AMENITY PLANS

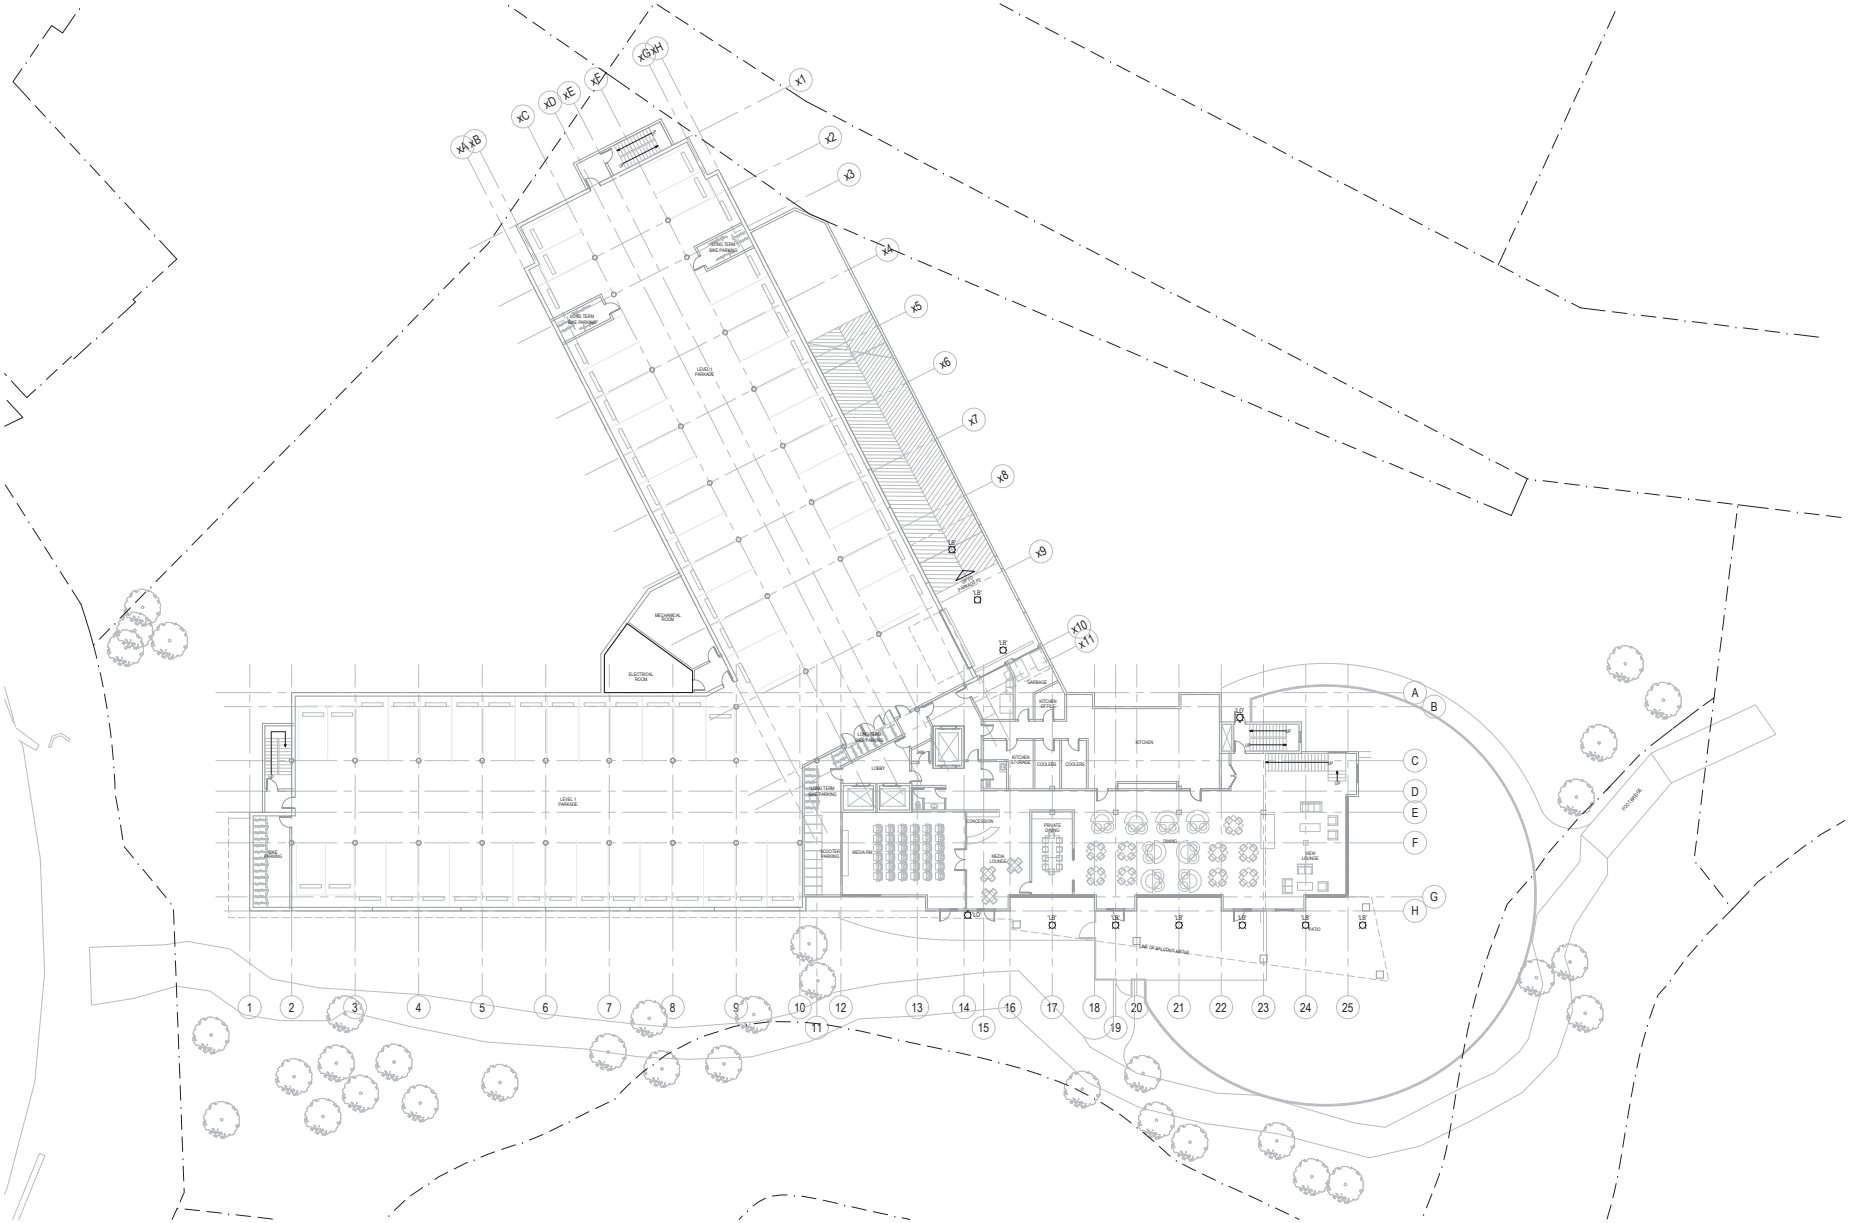

1 / E1.01 SITE LIGHTING - PARKADE P1 AND LEVEL 1
1:200

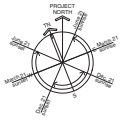

FINLAYSON BONET ARCHITECTURE
#4 - 7855 East Saanich Rd.
Saanichton V8M 2B4
Phone: 250-656-2224
Fax. 250-656-2279
email:
info@finlaysonbonet.ca

AES Engineering Ltd.
201-1175 Douglas St.
Victoria, BC V8W 2E4
info@aesengl.com
Phone: 250-383-8328
www.aesengl.com
AES
Designing A Better Tomorrow
EDMONTON | KAMLOOPS
VANCOUVER | VICTORIA

Rev	Date	Description
1	DD/MM/YY	ISSUE

Checked	RTD
Drawn	BK/NH
Scale	AS NOTED
Date	MAY 2019

Project Name
AVENIR SENIORS HOMES
4979 Wills Road
Nanaimo, BC

Drawing Title
SITE LIGHTING PARKADE P1 AND LEVEL 1

Drawing No. **E1.01**

Project No. 1-18-193

© Copyright reserved. These plans and designs are and at all times remain the property of Finlayson Bonet Architecture to be used for the project shown and may not be reproduced without written consent.

RECEIVED
DP1123
2019-MAY-07
Current Planning

~AES2001~ 03-MAY-19 14:57 H:\PROJECTS\2018\1-18-193\DWGS\DWG\1-18-193-E100_SITE.DWG NANNE.HORVERS

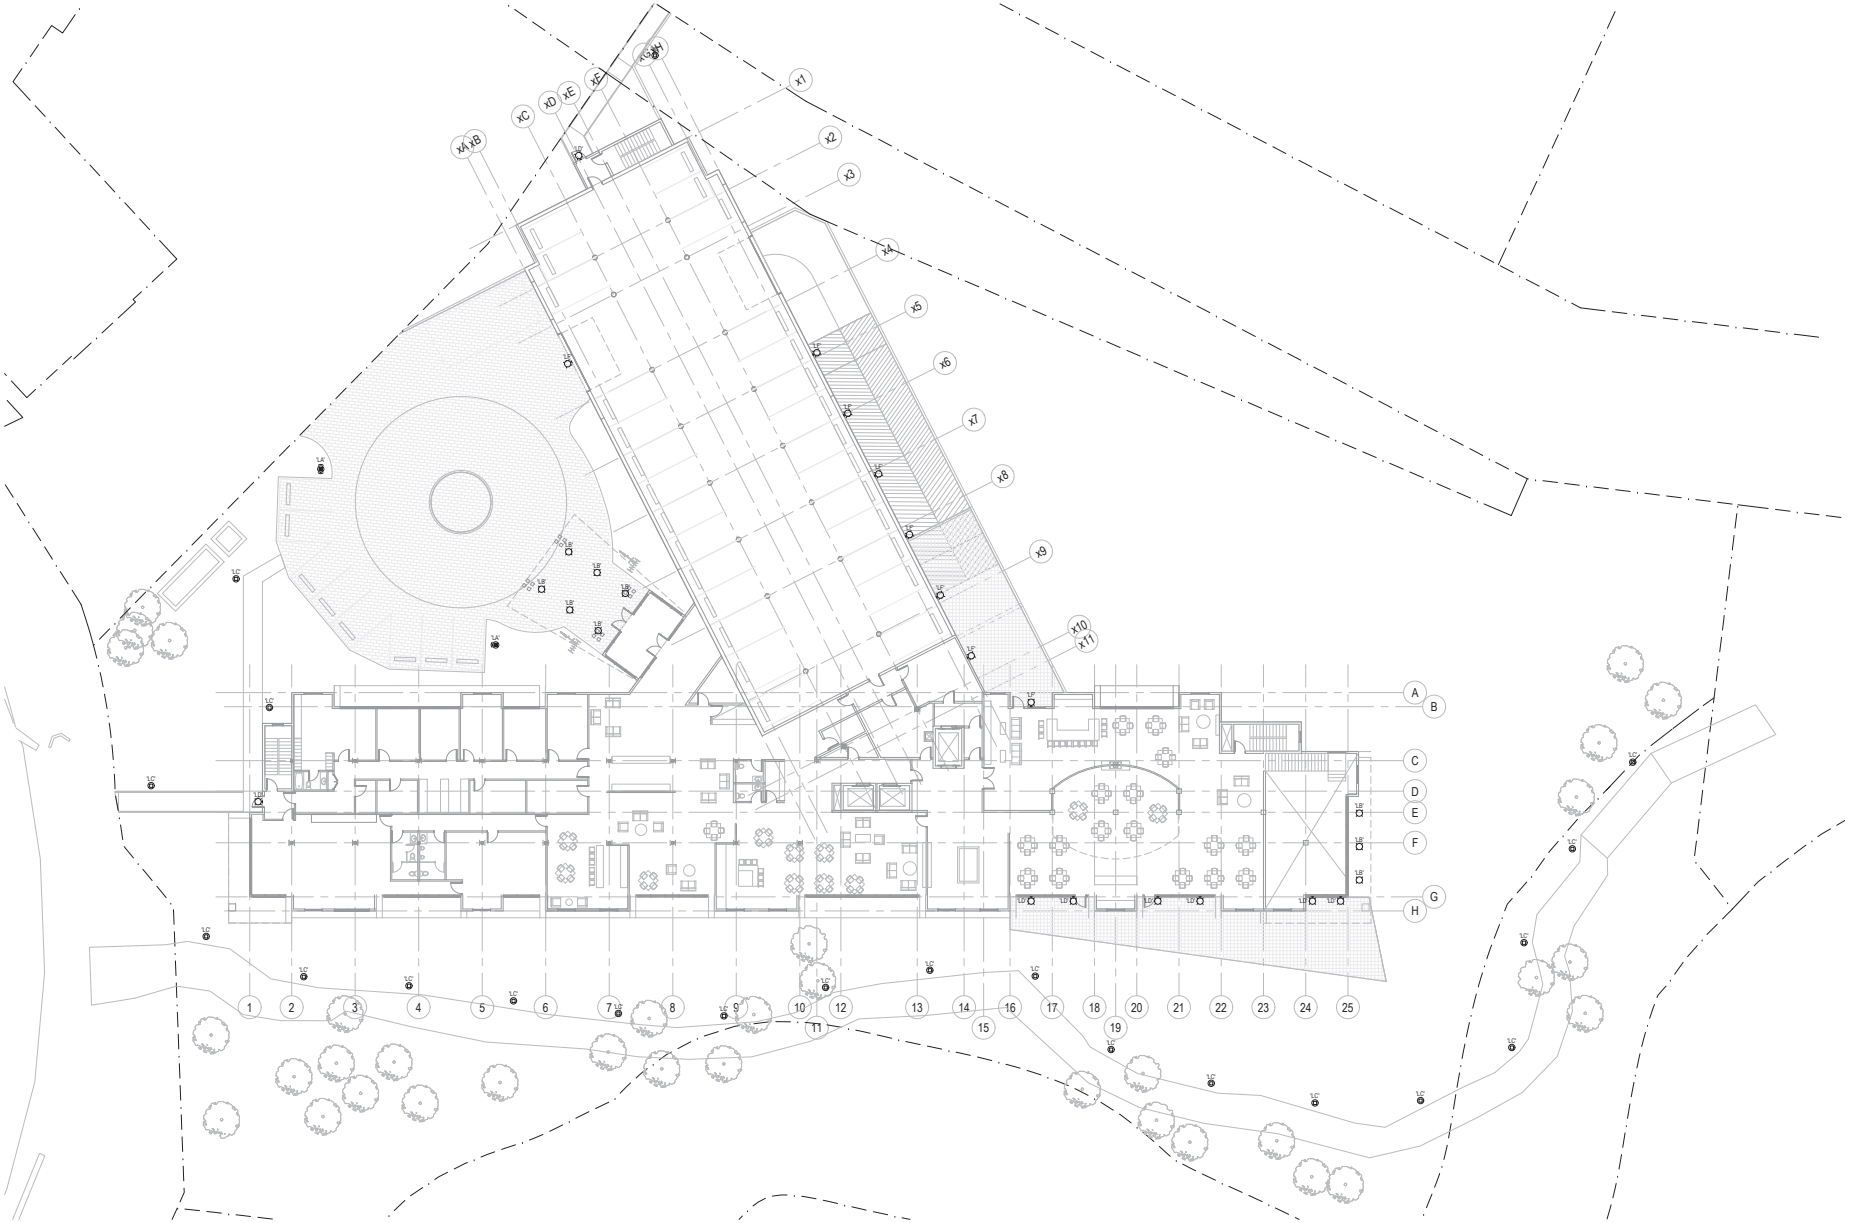

1 / E1.02 SITE LIGHTING - PARKADE P2 AND LEVEL 2

1:200

RECEIVED
DP1123
2019-MAY-07
Current Planning

FINLAYSON BONET ARCHITECTURE
#4 - 7855 East Saanich Rd.
Saanichton V8M 2B4
Phone: 250-656-2224
Fax. 250-656-2279
email:
info@finlaysonbonet.ca

AES Engineering Ltd.
201-1175 Douglas St.
Victoria, BC V8W 2E4
info@aesengl.com
Phone: 250-386-8110
www.aesengl.com
Designing A Better Tomorrow
EDMONTON | KAMLOOPS
VANCOUVER | VICTORIA

Rev	Date	Description
1	DD/MM/YY	ISSUE

Checked	RTD
Drawn	BK/NH
Scale	AS NOTED
Date	MAY 2019

Project Name
AVENIR SENIORS HOMES
4979 Wills Road
Nanaimo, BC

Drawing Title
SITE LIGHTING PARKADE P2 AND LEVEL 2

Drawing No.
E1.02

Project No.
1-18-193

© Copyright reserved. These plans and designs are and at all times remain the property of Finlayson Bonet Architecture to be used for the project shown and may not be reproduced without written consent.

~AES2001~ 03-MAY-19 15:14 H:\PROJECTS\2018\1-18-193\DWGS\MGV\1-18-193-E102_SITE-LTG-P2_L2.DWG NANNEH,HOWERS