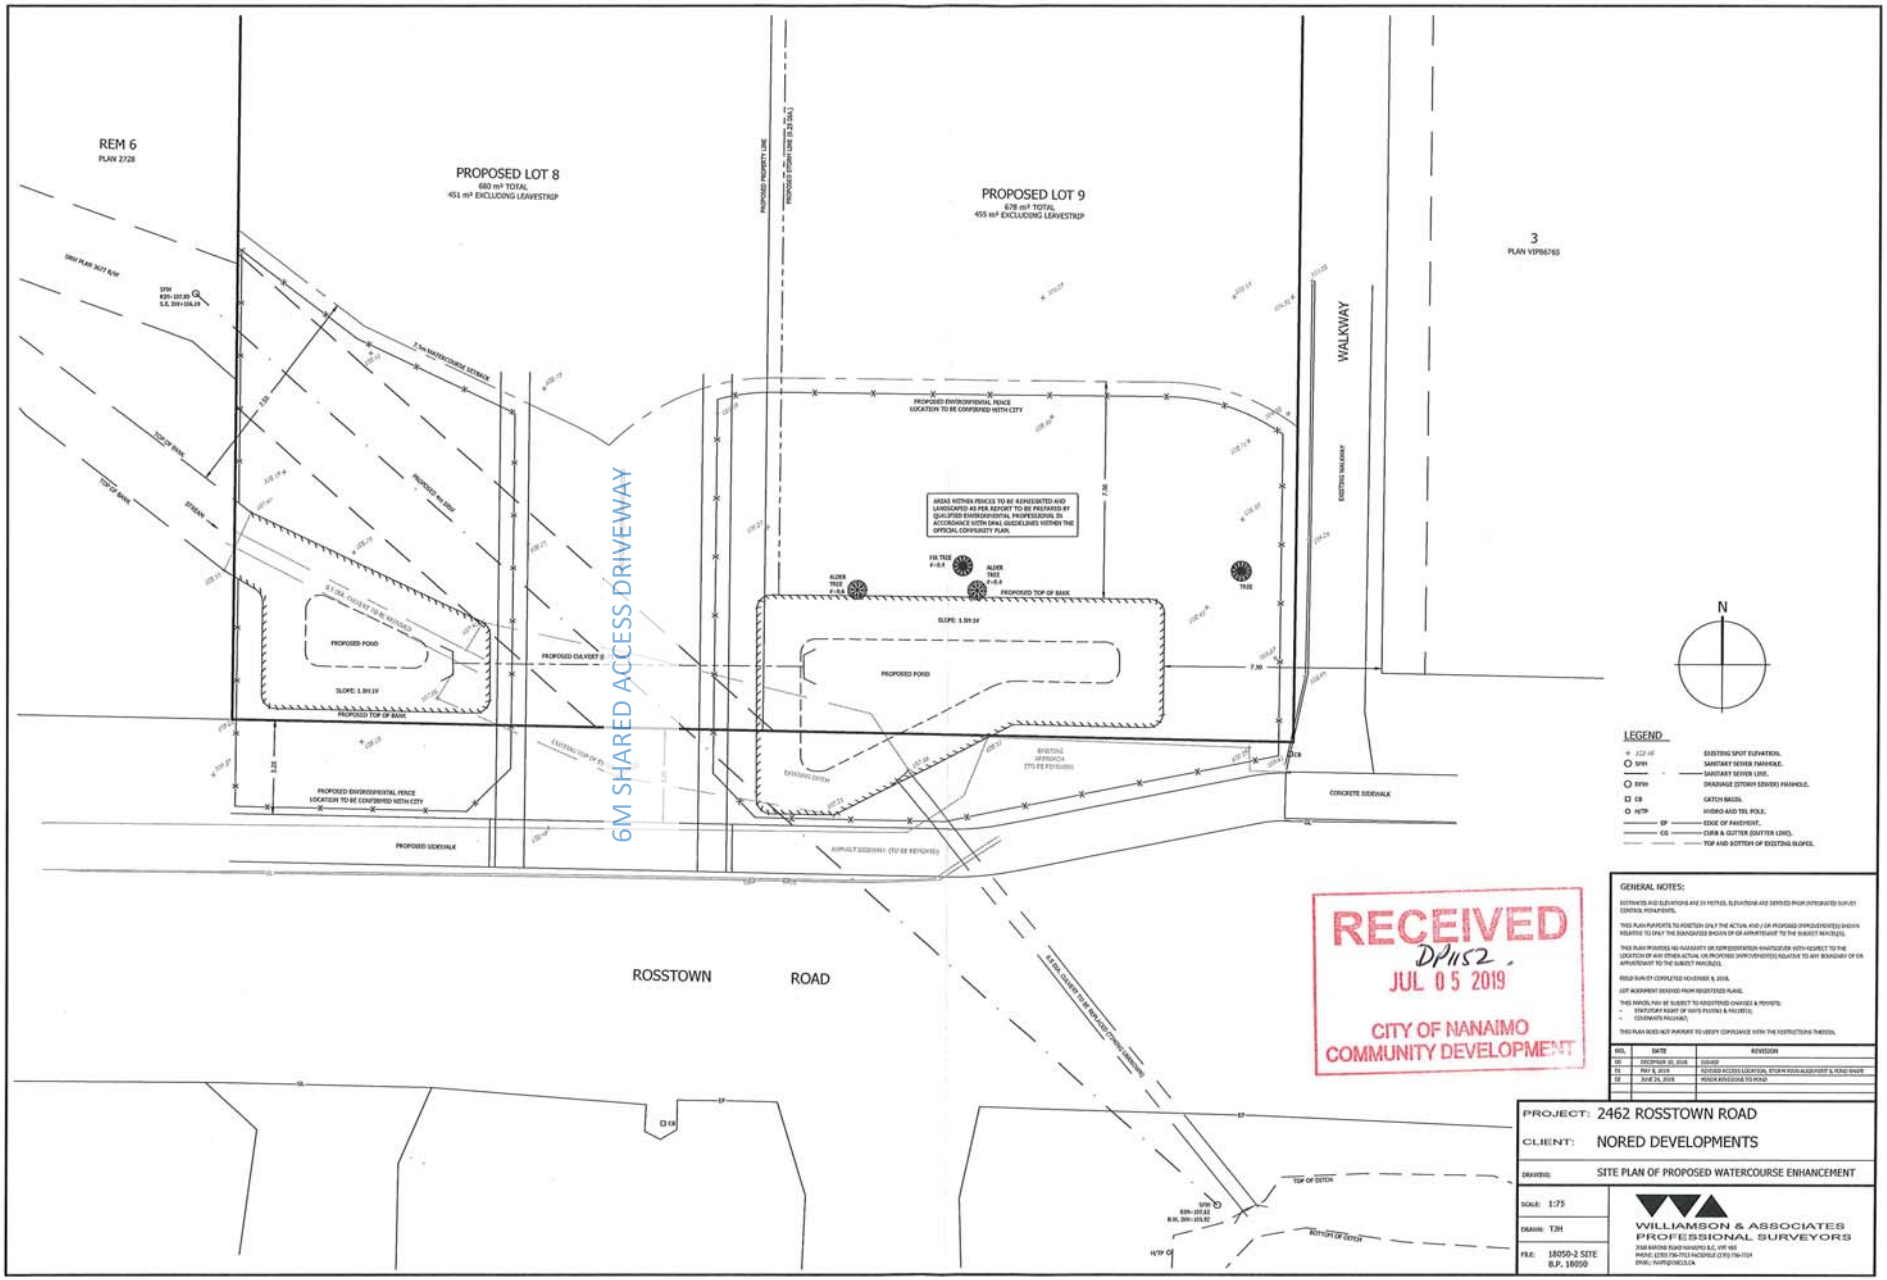ATTACHMENT D
PROPOSED SITE PLAN