ATTACHMENT C
CONCEPTUAL SITE PLAN

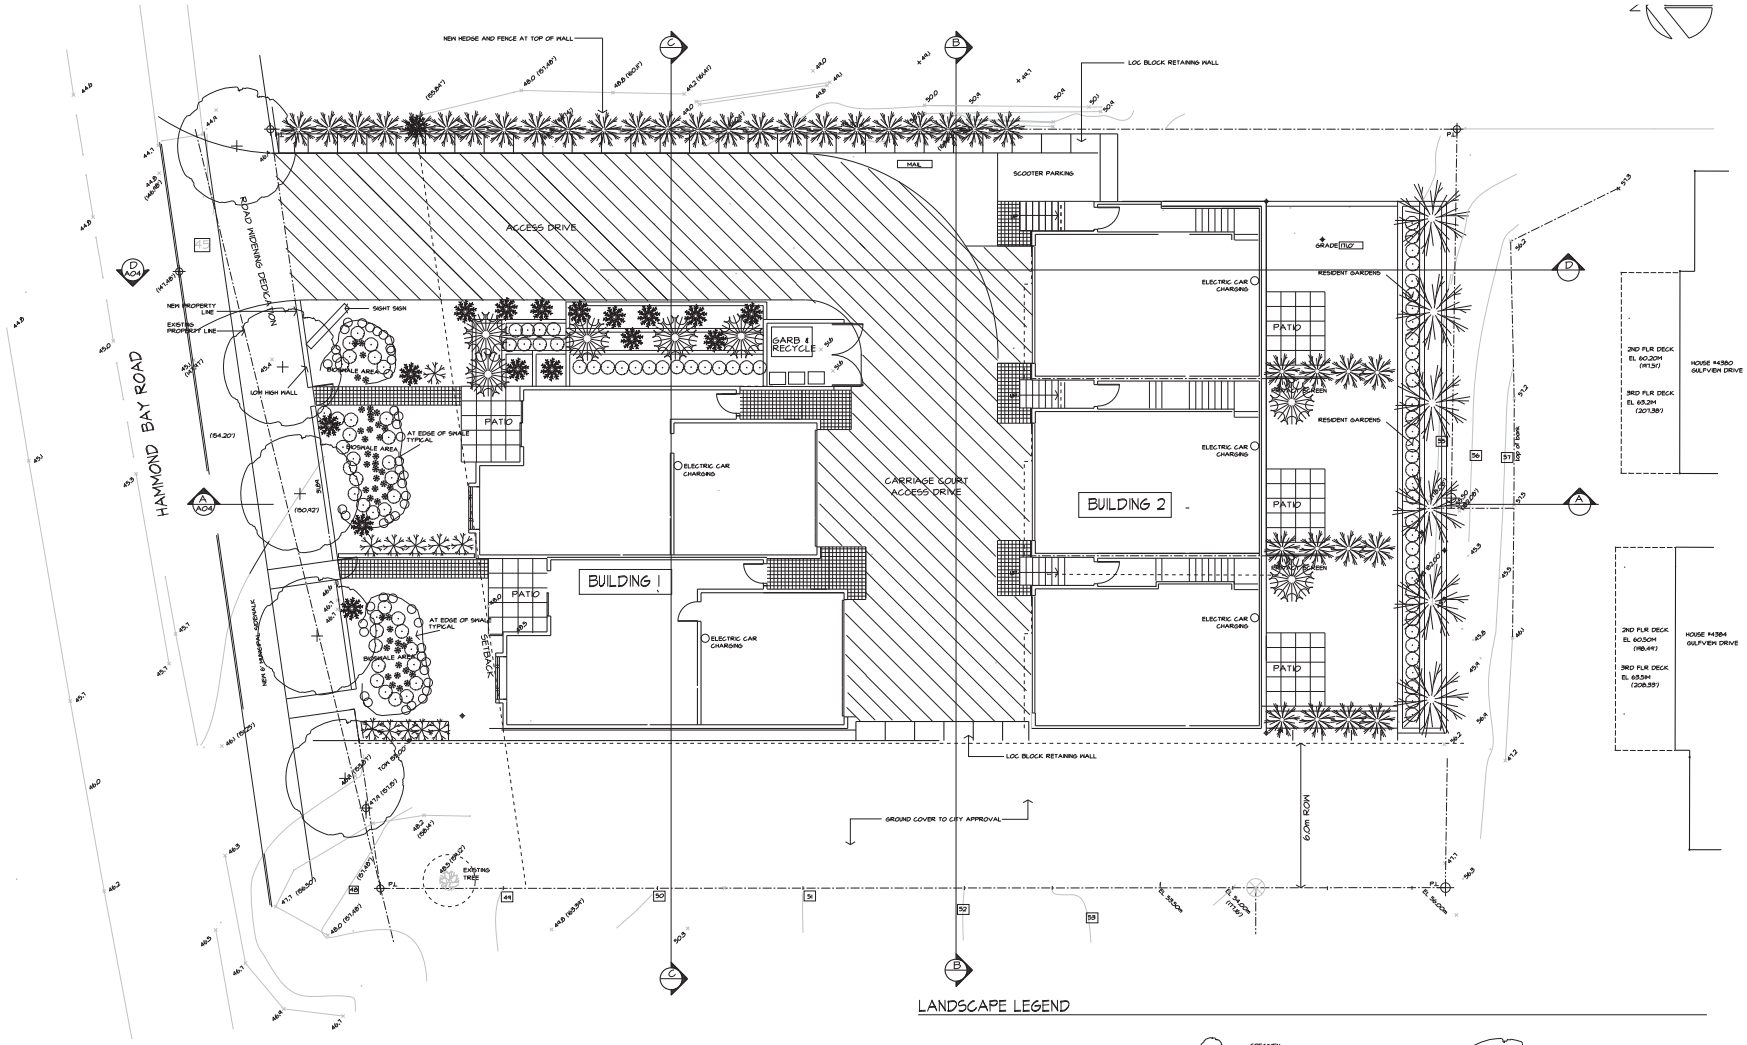

LANDSCAPE LEGEND

- 6" INTERLOCKING PERMEABLE PAVERS
- 2'X2' PERMEABLE DRIVEWAY PAVERS
- PATTERNED PERMEABLE DRIVEWAY PAVING STONES
- SPECIMEN TREE
- TUFTED HAIR GRASS
- RHODODENDRON
- RED ALDER
- EVERGREEN TALL SCREEN TREES
- FLOWERING DECIDUOUS TREE
- STREET TREES TO CITY STANDARD
- RAISED BED COMMUNITY VEGITABLE GARDENS
- INDIVIDUAL RAISED BED VEGITABLE PLOTS

No.	Date	Description	Dwn.
11	OCT 1-19	REV FOR PLANNING COMMENTS	
10	SEP 23-19	REV FOR PLANNING COMMENTS	
9	SEP 15-18	SUBMIT FOR REZONING APPLICATION	
8	SEP 3-18	SUBMIT FOR PLANNING REVIEW	
7	AUG 30-18	SUBMIT FOR PLANNING REVIEW	
6	FEB 20-18	SUBMIT FOR PLANNING REVIEW	
5	DEC 15-17	PRELIMINARY FOR REVIEW	
4	DEC 12-17	PRELIMINARY FOR REVIEW	
3	NOV 25-17	PRELIMINARY FOR REVIEW	
2	SEPT 15-17	PRELIMINARY FOR REVIEW	
1	JULY 18/17	PRELIMINARY FOR REVIEW	

Revisions

Copyright Reserved

This plan and design are, and at all times remain the exclusive property of H.R. Hatch Architect Ltd. and may not be used or reproduced without written consent. Written dimensions shall have precedence over scaled dimensions. Contractor shall verify and be responsible for all dimensions and conditions on the job and this office shall be informed of any variations from the dimensions and conditions shown on the drawing.

H.R.HATCH.ARCHITECT.LTD
Design - Planning - Research
601-1587 West 8th Avenue Vancouver, B.C. V6J 1T5
Tel: (604) 261-2347

Consultant

Seal | Seal

Project
PROPOSED TOWNHOUSES

Location
4771 HAMMOND BAY ROAD
NANAIMO, B.C.

Drawing Title
SITE PLAN / LANDSCAPE PLAN

Drawn		Project No. 2017-02
Chkd.	Appro.	
Issued Date	Date	Drawing No. RA3
Scale 1/8"=1'-0"		
Reproduction Scale 0mm 10 20 30 40 50		

RECEIVED
RA401
2019-NOV-18
Current Planning