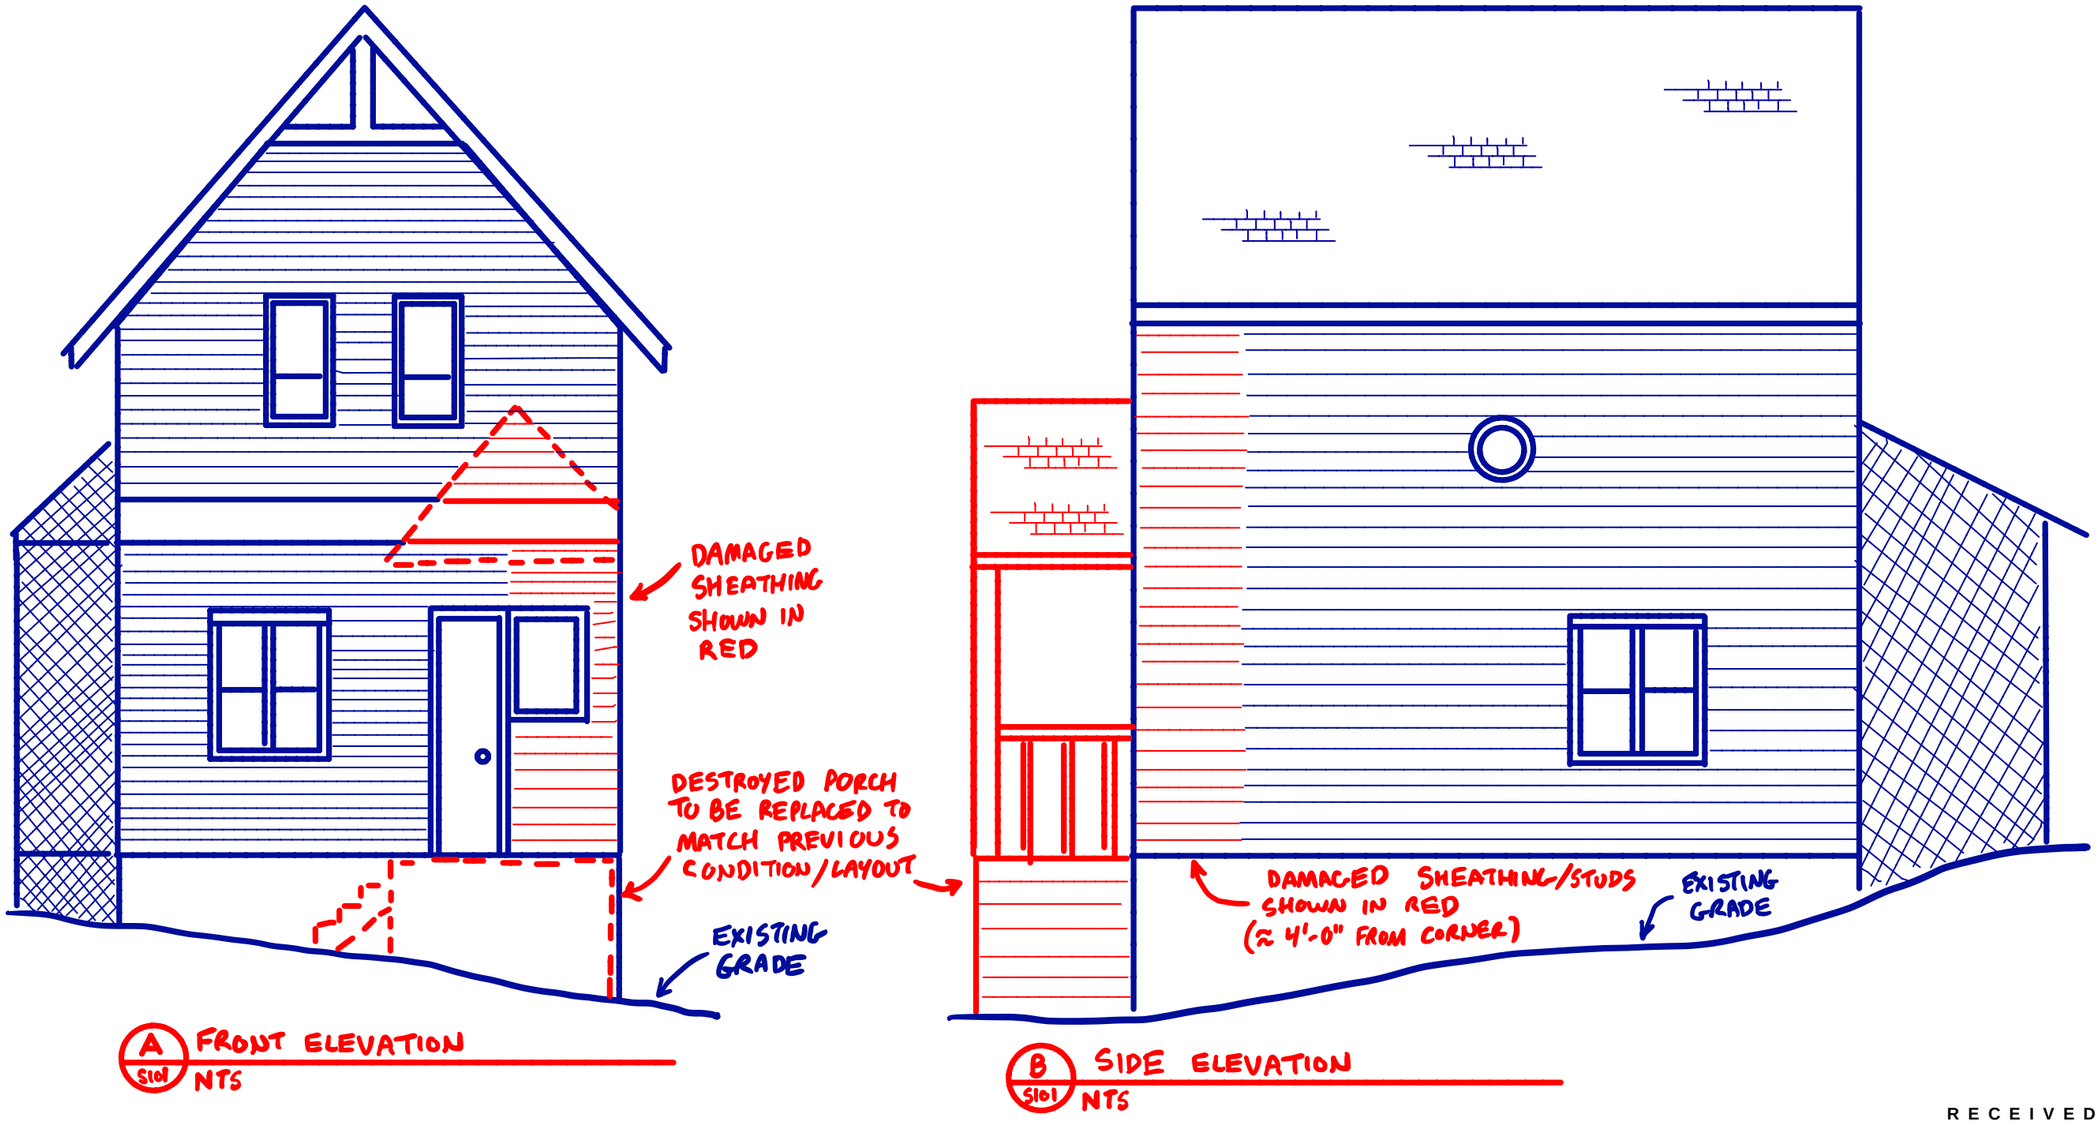


RECEIVED
BOV747
2021-FEB-04
Current Planning

PROFESSIONAL ENGINEER
PROVINCE OF BRITISH COLUMBIA
A. K. TRAN
2020-12-16

REVISIONS			
REV	DATE	DESCRIPTION	ENG
1	11/DEC/2020	BUILDING PERMIT	KT
ISSUE	DATE	DESCRIPTION	ENG
ISSUE			

CLIENT: INTACT INSURANCE

PROJECT: 21 ROBARTS ST VEHICLE IMPACT ASSESSMENT

TITLE: 21 ROBARTS ST

sorensen TRILOGY
STRUCTURAL ENGINEERING SOLUTIONS
NANAIMO (250) 585-1360 VICTORIA (778) 265-7362
www.sorensentrilogy.ca

DESIGN: SK
DATE: 11DEC2020
PROJ No: 20-273
DRAFT: SK
REVIEW: KT
SCALE: NTS

S102
REV: 1