ATTACHMENT H
AERIAL PHOTO

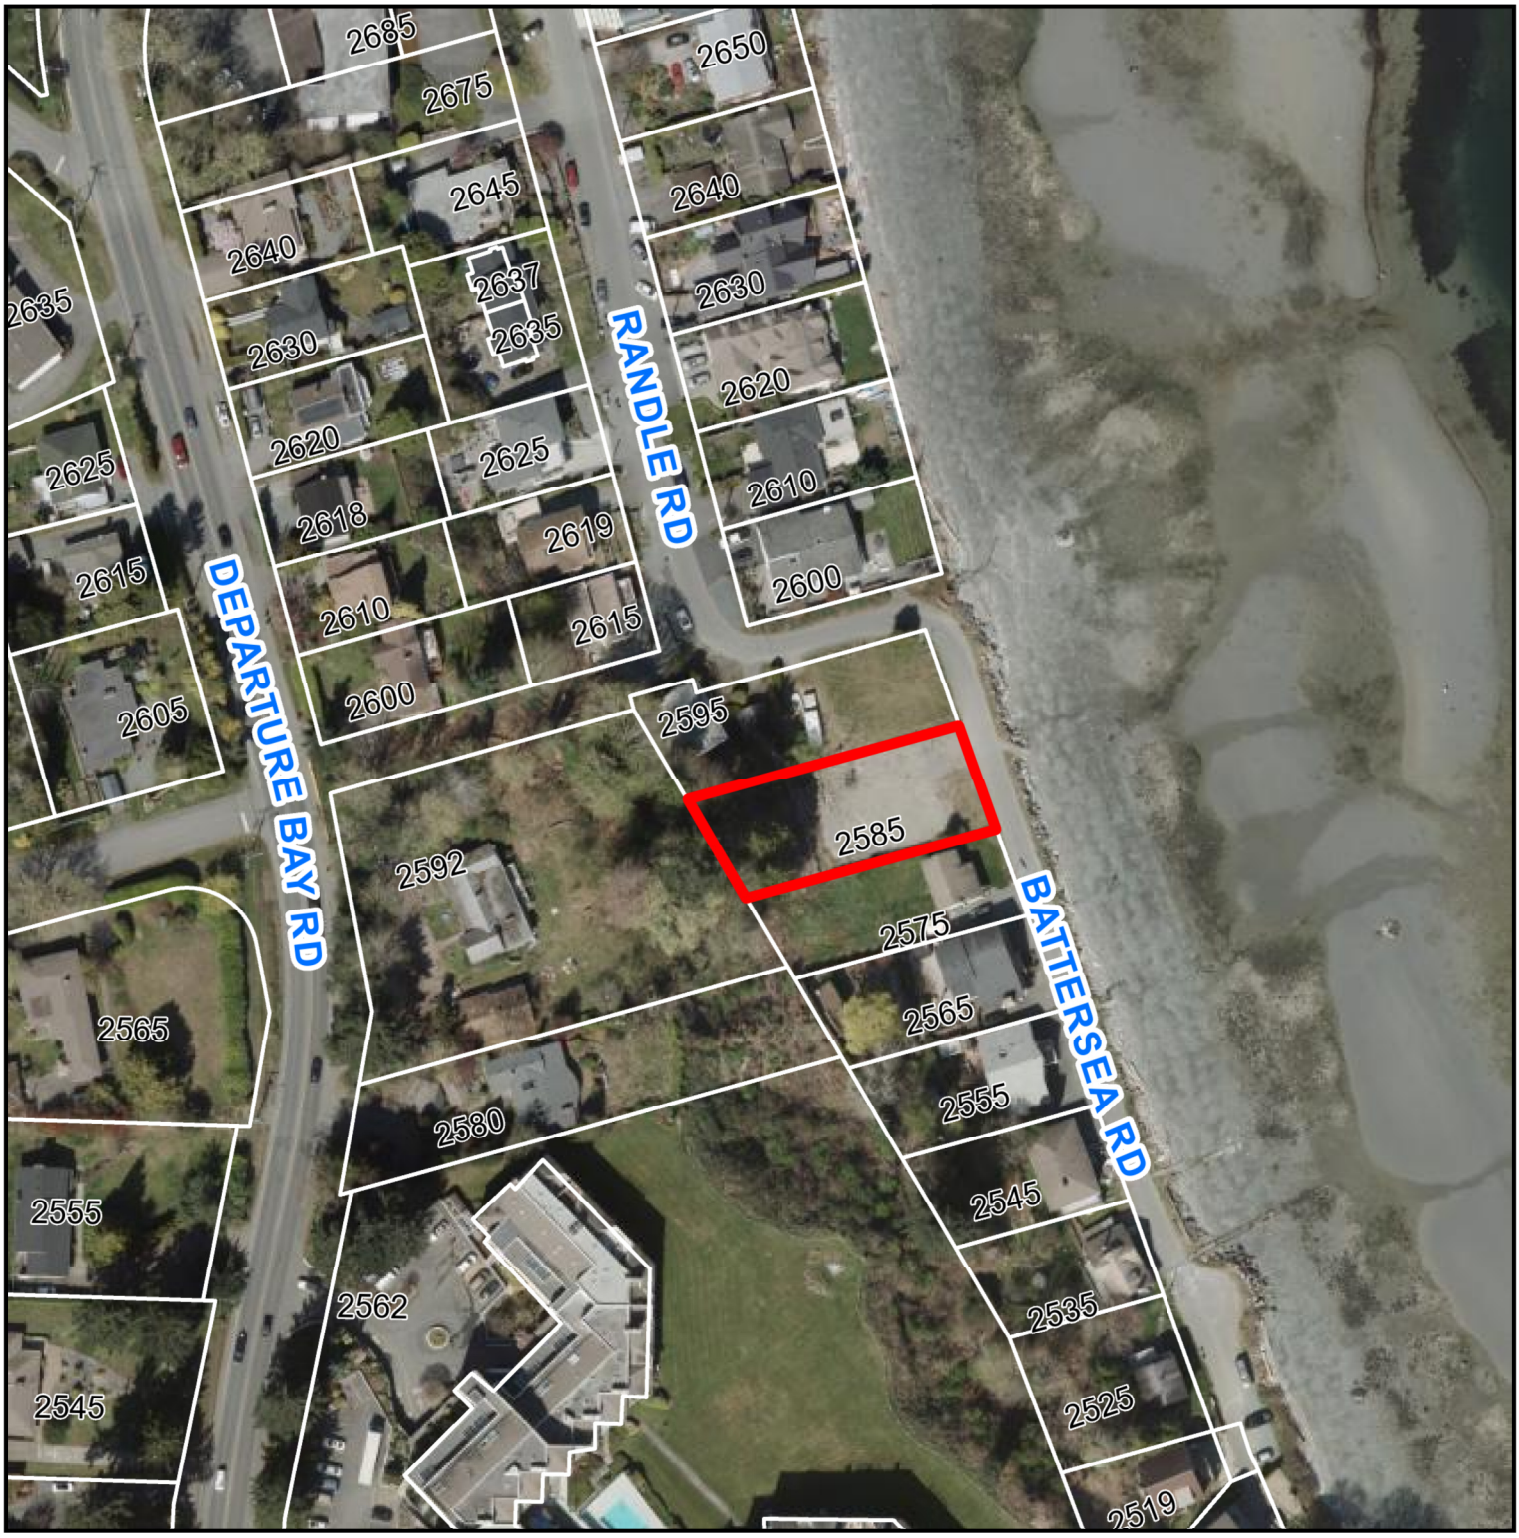

DEVELOPMENT PERMIT APPLICATION NO. DP001246

2585 BATTERSEA ROAD