ATTACHMENT D
SITE AND PARKING PLANS

NOTES

This drawing as an instrument of service is the property of DARYOUSH FIROUZLI Architecture Inc. Architect. Reuse of this drawing in whole or in part without the architect's consent, unless the reproduction carries their name. All designs and other information shown on the drawing are for use on the specified project only and shall not be used otherwise without written permission of the office.

Written dimensions shall have precedence over scaled dimensions. Contractors shall verify and be responsible for all dimensions and conditions on the job and the architect must be informed of any variations from dimensions and conditions shown on the drawing. This drawing shall be submitted to the office for approval before proceeding with fabrication.

D-ARCHITECTURE
6377 ICARUS DRIVE, NANAIMO, BC V9T 1N4
T: 250-933-1991, E: FIROUZLI@SHAW.CA
DARYOUSH FIROUZLI ARCHITECTURE INC.

ARCHITECT SEAL

CONSULTANT LOGO

CONSULTANT SEAL / INITIALS

SCALE

DRAWN

CHECKED

DATE 28 MAR 22

PROJECT
6330 MCROBB AVENUE
NANAIMO, BC
PHASE #2

CLIENT
ROBIN KELLEY

PROJECT NO. 2750

SHEET TITLE
OVERALL SITE PLAN
PRELIMINARY

SHEET NO. A0.1

REVISION

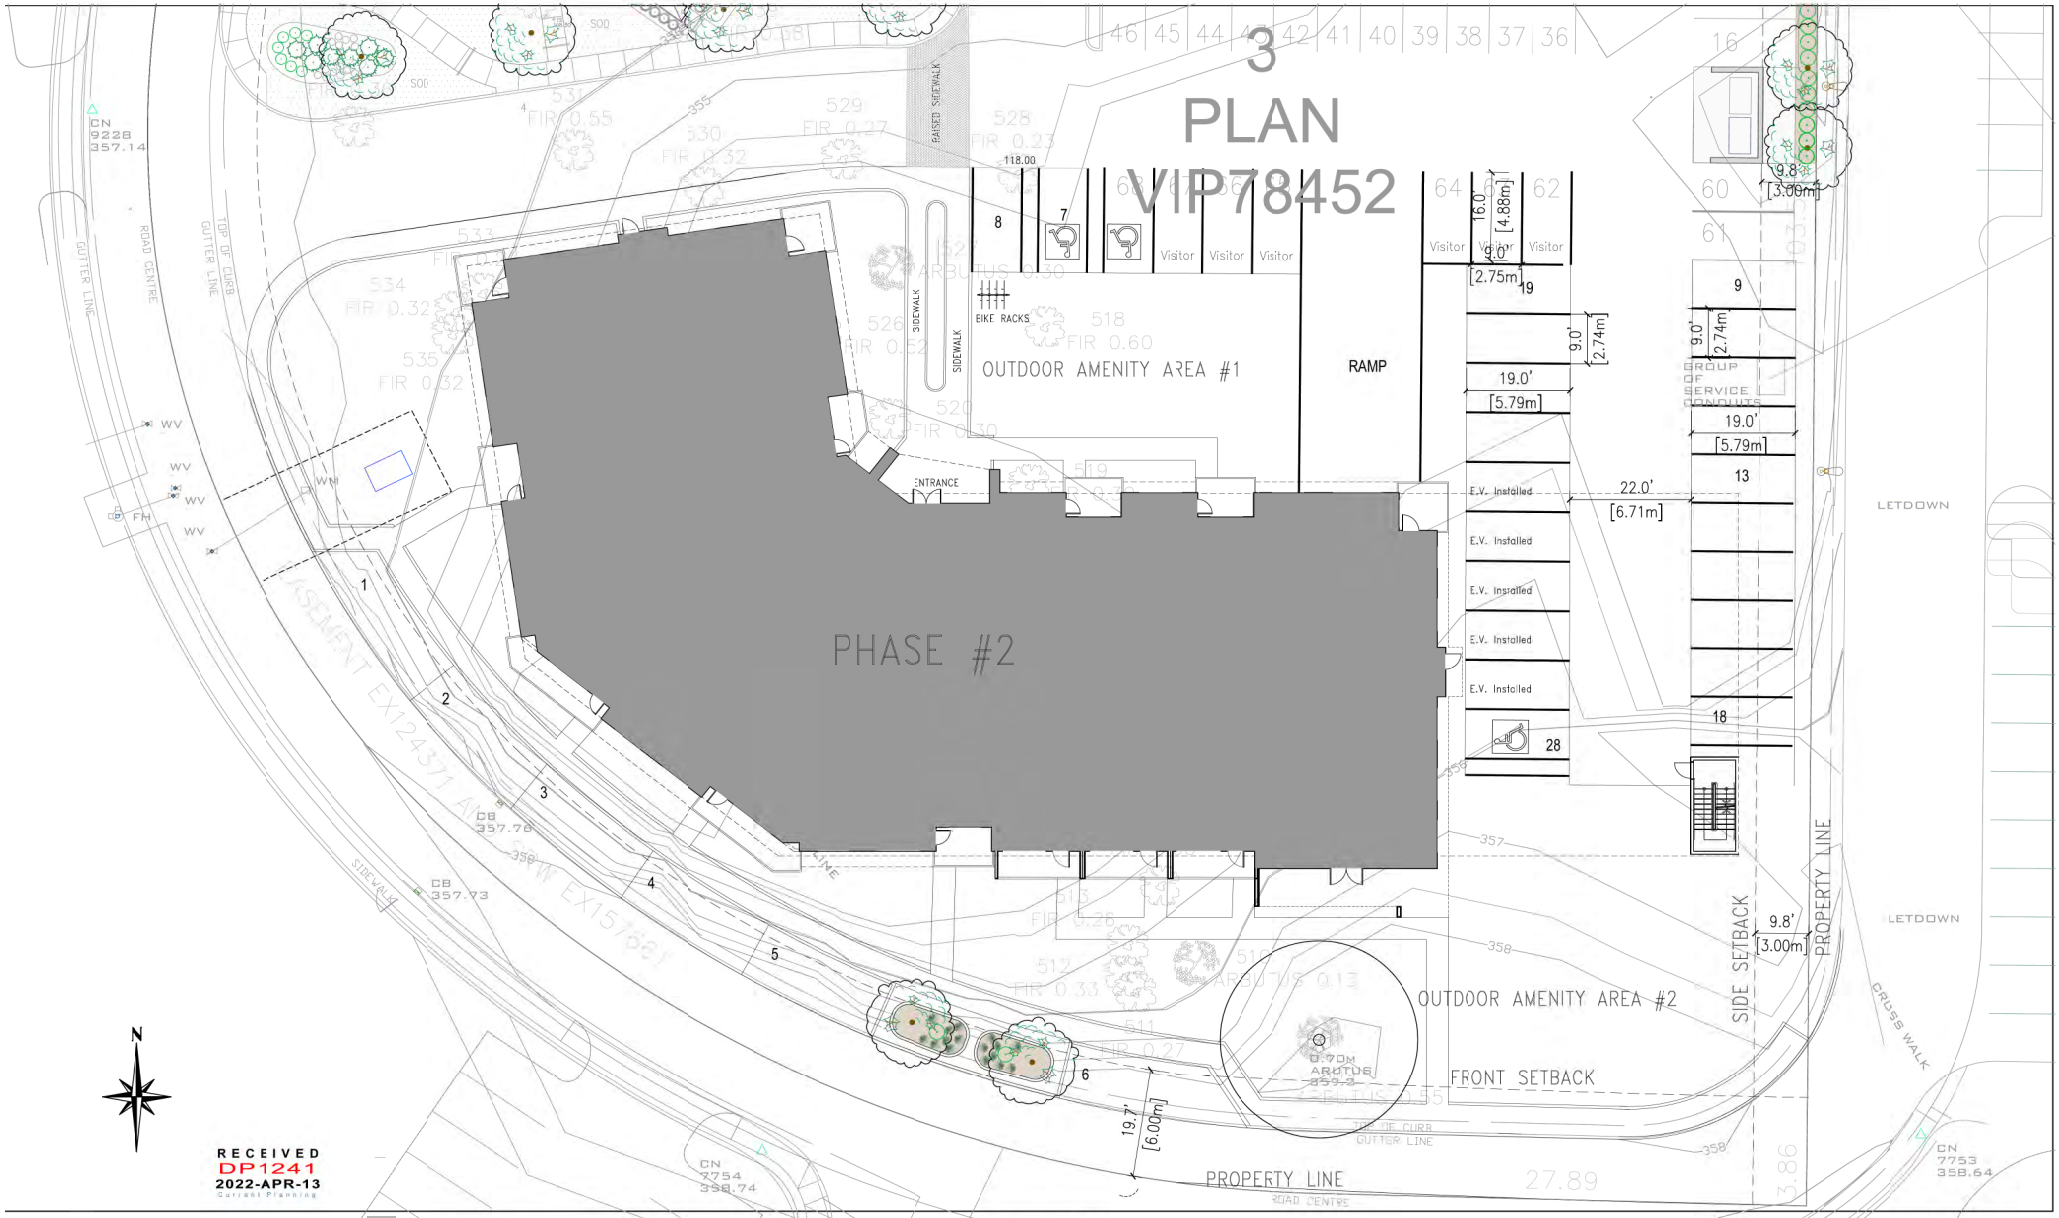

NOTES

This drawing as an instrument of service is the property of DARYOUSH FIROUZI Architecture Inc. Author. Reuse of any kind be reproduced without the permission of, unless the reproduction carries that name. All design and other information shown on the drawing are for use on this project only and shall not be used for other purposes without written permission of the office.

Written dimensions shall have precedence over scaled dimensions. Contractors shall verify and be responsible for all dimensions. Discrepancies must be reported to the office shall be assumed in the opinion of the designers and conditions shown on the drawing. Shop drawings shall be submitted to the office for approval before proceeding with fabrication.

D-ARCHITECTURE
6377 ICARUS DRIVE, NANAIMO, BC V9V 1N4
T: 250-933-1991, E: FIROUZI@SHAW.CA
DARYOUSH FIROUZI ARCHITECTURE INC.

ARCHITECT SEAL

CONSULTANT LOGO

CONSULTANT SEAL

SCALE	3/32"=1'-0"
DRAWN	
CHECKED	
DATE	28 MAR 22

PROJECT: 6330 MCROBB AVENUE NANAIMO, BC
PHASE #2

CLIENT: ROBIN KELLEY

PROJECT NO. 2750

SHEET TITLE: SITE PLAN
PRELIMINARY

SHEET NO. A1.1

REVISION

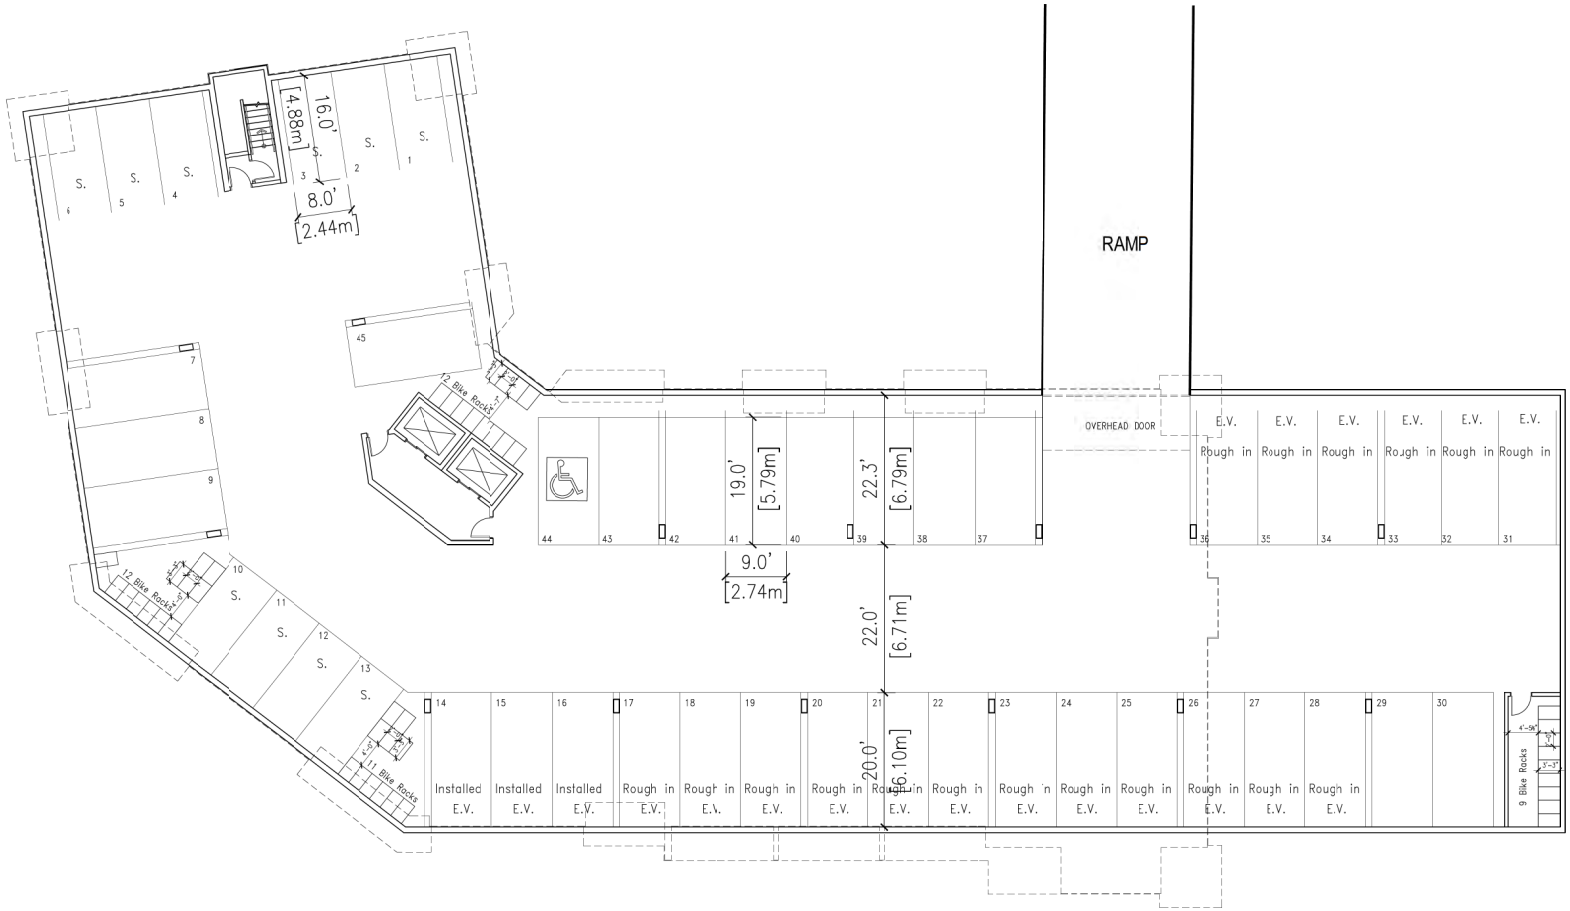

UNDERGROUND PARKING

RECEIVED
DP1241
2022-APR-13
Current Planning

NOTES

This drawing as an instrument of service is the property of DARYOUSH FIROUZLI Architecture Inc. Architect – Planner and may not be reproduced without that permission and is loaned for consideration and return on request. Dimensions and other information shown on the drawing are for use on the specified project only and shall not be used otherwise without written permission of this office.

Written dimensions shall have precedence over scaled dimensions. Contractors shall check and be responsible for all dimensions and conditions in the job and this office shall be informed of any violations from dimensions and conditions shown on the drawings. Shop drawings shall be submitted to this office for approval before proceeding with fabrication.

D-ARCHITECTURE
6377 ICARUS DRIVE, NANAIMO, BC V9V 1N4
T: 250-933-1991, E: FIROUZL@SHAW.CA
DARYOUSH FIROUZLI ARCHITECTURE INC

ARCHITECT SEAL

CONSULTAN LOGO

CONSULTANT SEAL

SCALE —
DRAWN
CHECKED
DATE 28 MAR 22

PROJECT
6330 MCROBB AVENUE
NANAIMO, BC
PHASE #2

CLIENT
ROBIN KELLEY

PROJECT NO. 2750

SHEET TITLE
underground parking
PRELIMINARY

SHEET NO. A2.0

REVISION