ATTACHMENT D
EXISTING SITE PLAN

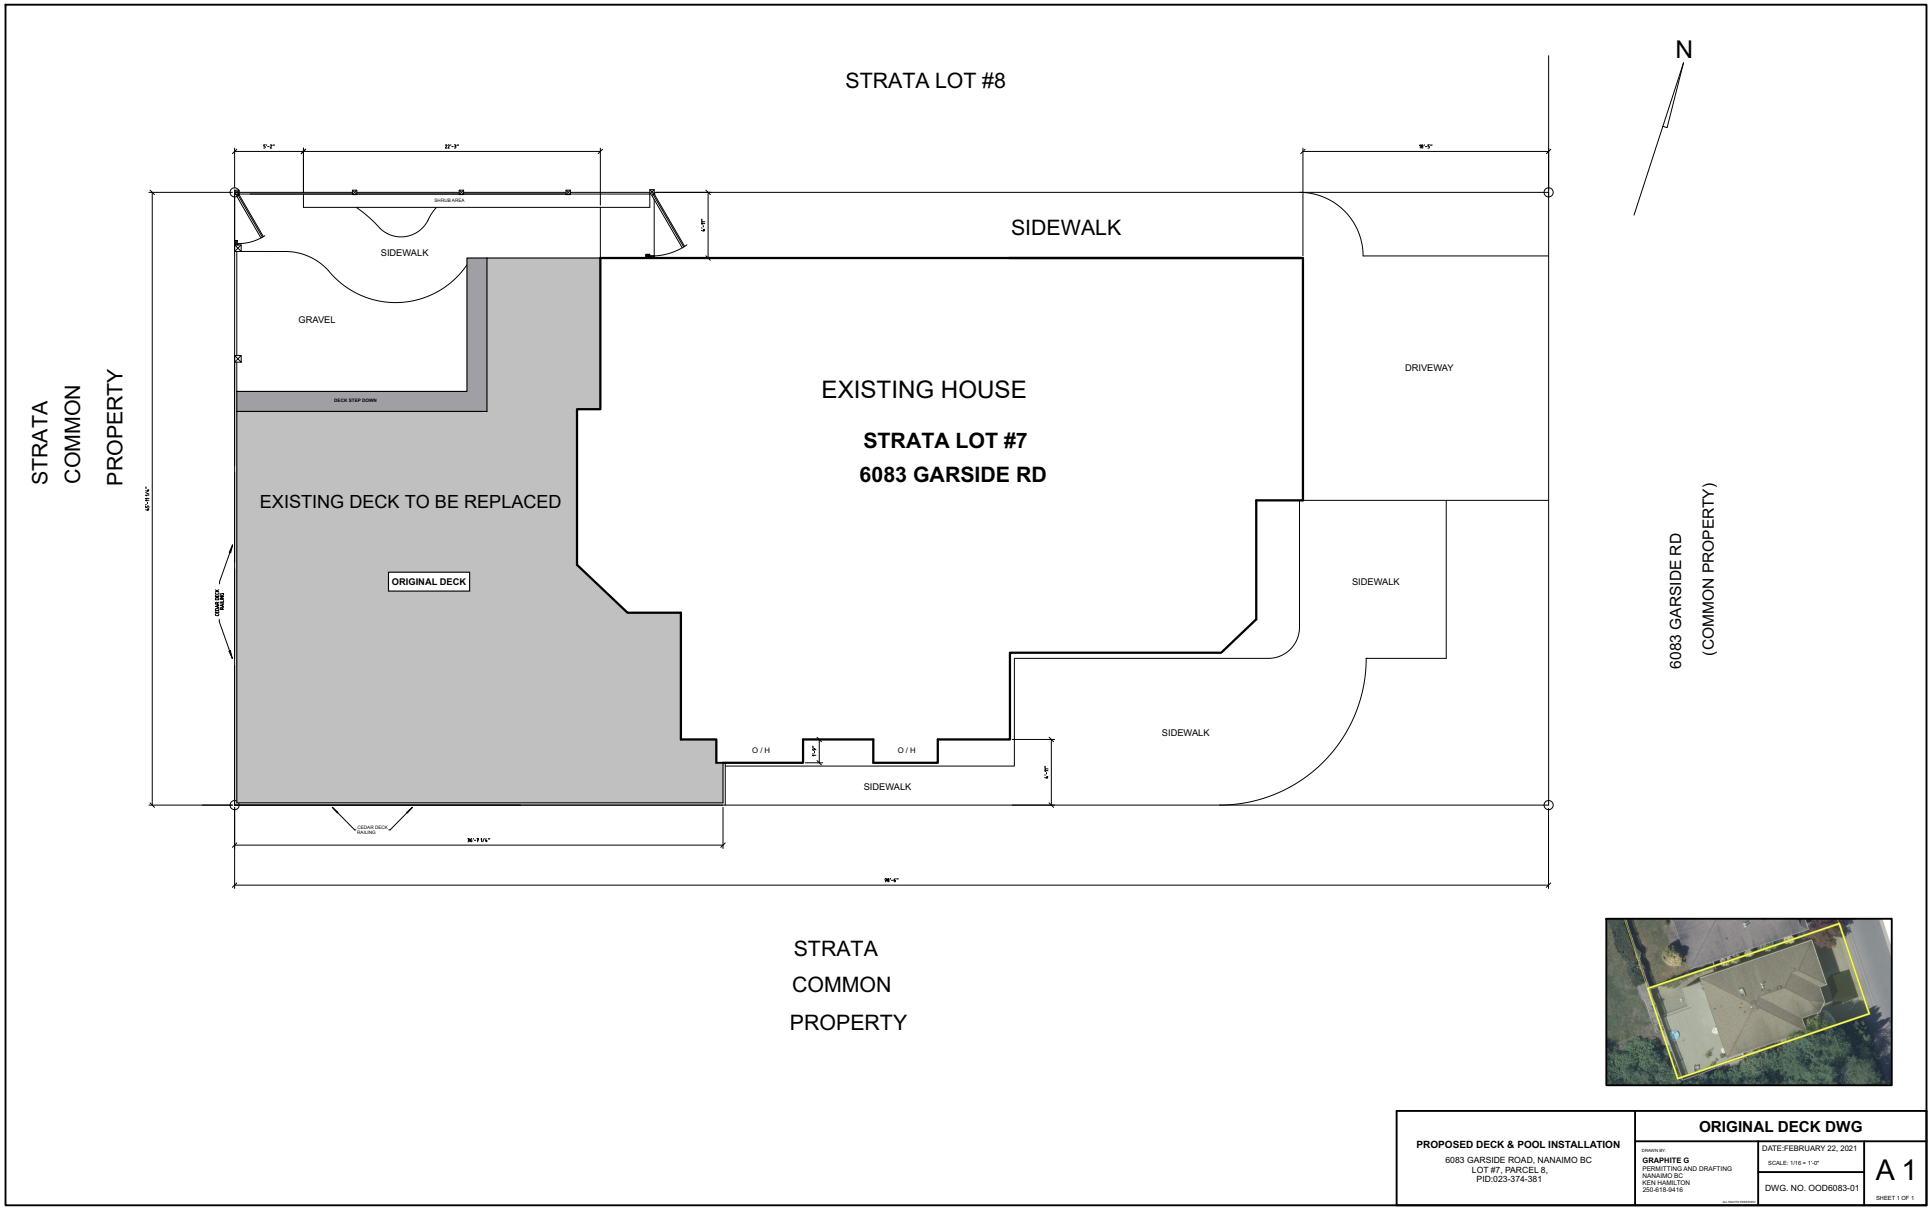

PROPOSED DECK & POOL INSTALLATION	ORIGINAL DECK DWG		
6083 GARSIDE ROAD, NANAIMO BC LOT #7, PARCEL 8, PID:023-374-381	DRAWN BY: GRAPHITE G PERMITTING AND DRAFTING NANAIMO BC KEN HAMILTON 250-618-9416	DATE:FEBRUARY 22, 2021 SCALE: 1/16 = 1'-0" DWG. NO. OOD6083-01	A 1 SHEET 1 OF 1

RECEIVED
DP1272
2022-FEB-22
Current Planning