ATTACHMENT C
SITE PLAN

Mini Storage and Custom Workshop

Custom Workshop

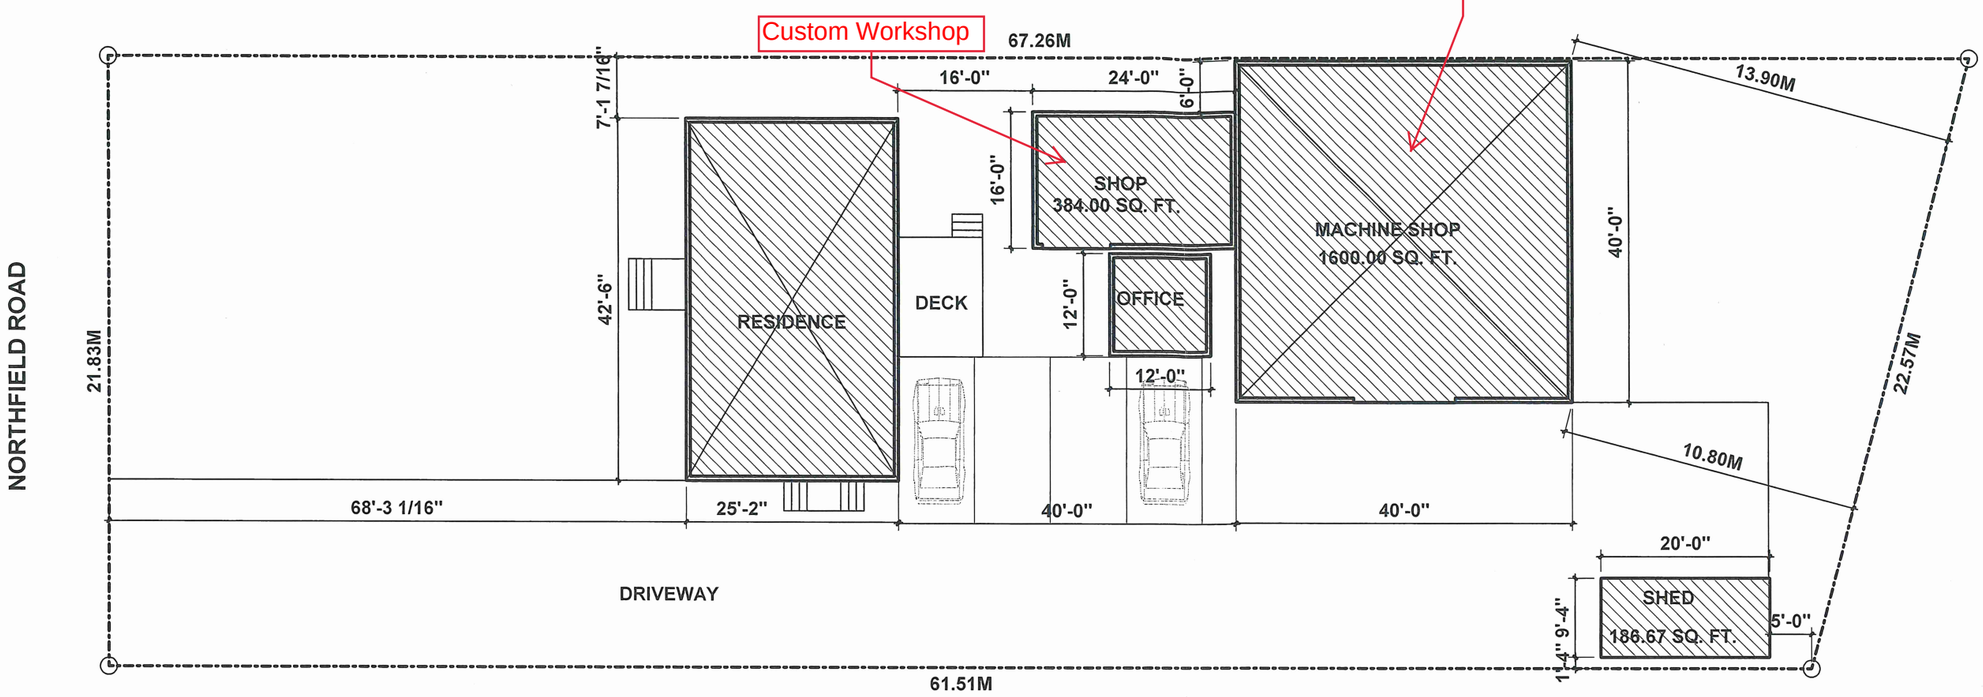

NORTHFIELD ROAD

SITE PLAN

N

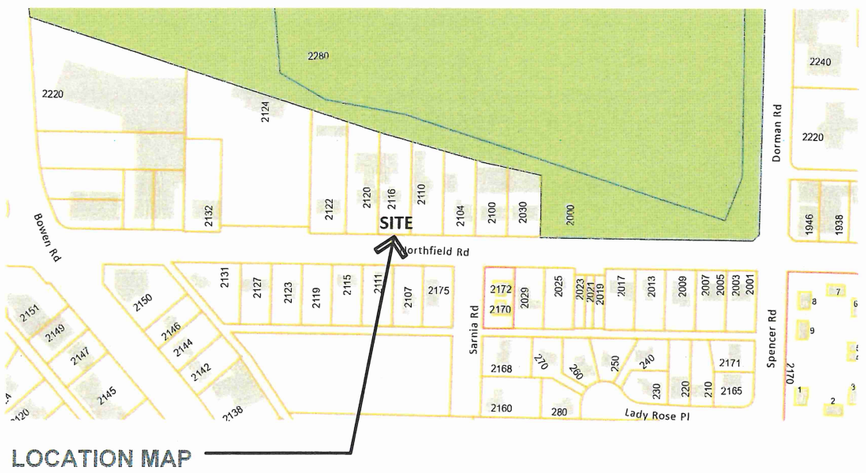

LOCATION MAP

NOTES
CONTRACTOR SHALL CHECK ALL DIMENSIONS ON THE WORK AND REPORT ANY DISCREPANCY TO THE ARCHITECT BEFORE PROCEEDING. DO NOT SCALE THE DRAWINGS. ALL DRAWINGS AND SPECIFICATIONS ARE THE PROPERTY OF THE ARCHITECT AND MUST BE RETURNED AT THE COMPLETION OF THE WORK. THIS DRAWING IS NOT TO BE USED FOR CONSTRUCTION UNTIL SIGNED BY THE ARCHITECT. A dated as. C drawing as. B location drawing as.

NO.	REVISION	DATE
NO.	ISSUED FOR	DATE

architect
ian a. niamath
a.i.b.c.
151 SKINNER STREET NANAIMO B.C. V9R 5E8
TEL. 250 756 8786 IMAARTH@SHAW.CA

PROJECT	SHEET TITLE
PHILIP DUBE 2116 NORTHFIELD ROAD NANAIMO B.C.	SITE PLAN

SCALE AS INDICATED	DATE OCTOBER 20, 2022
DRAWN SFN	CHECKED
DRAWING NO.	PROJECT NO
A 1.0	

RECEIVED
TUP00025
2022-NOV-28
Current Planning