ATTACHMENT C
SITE PLAN

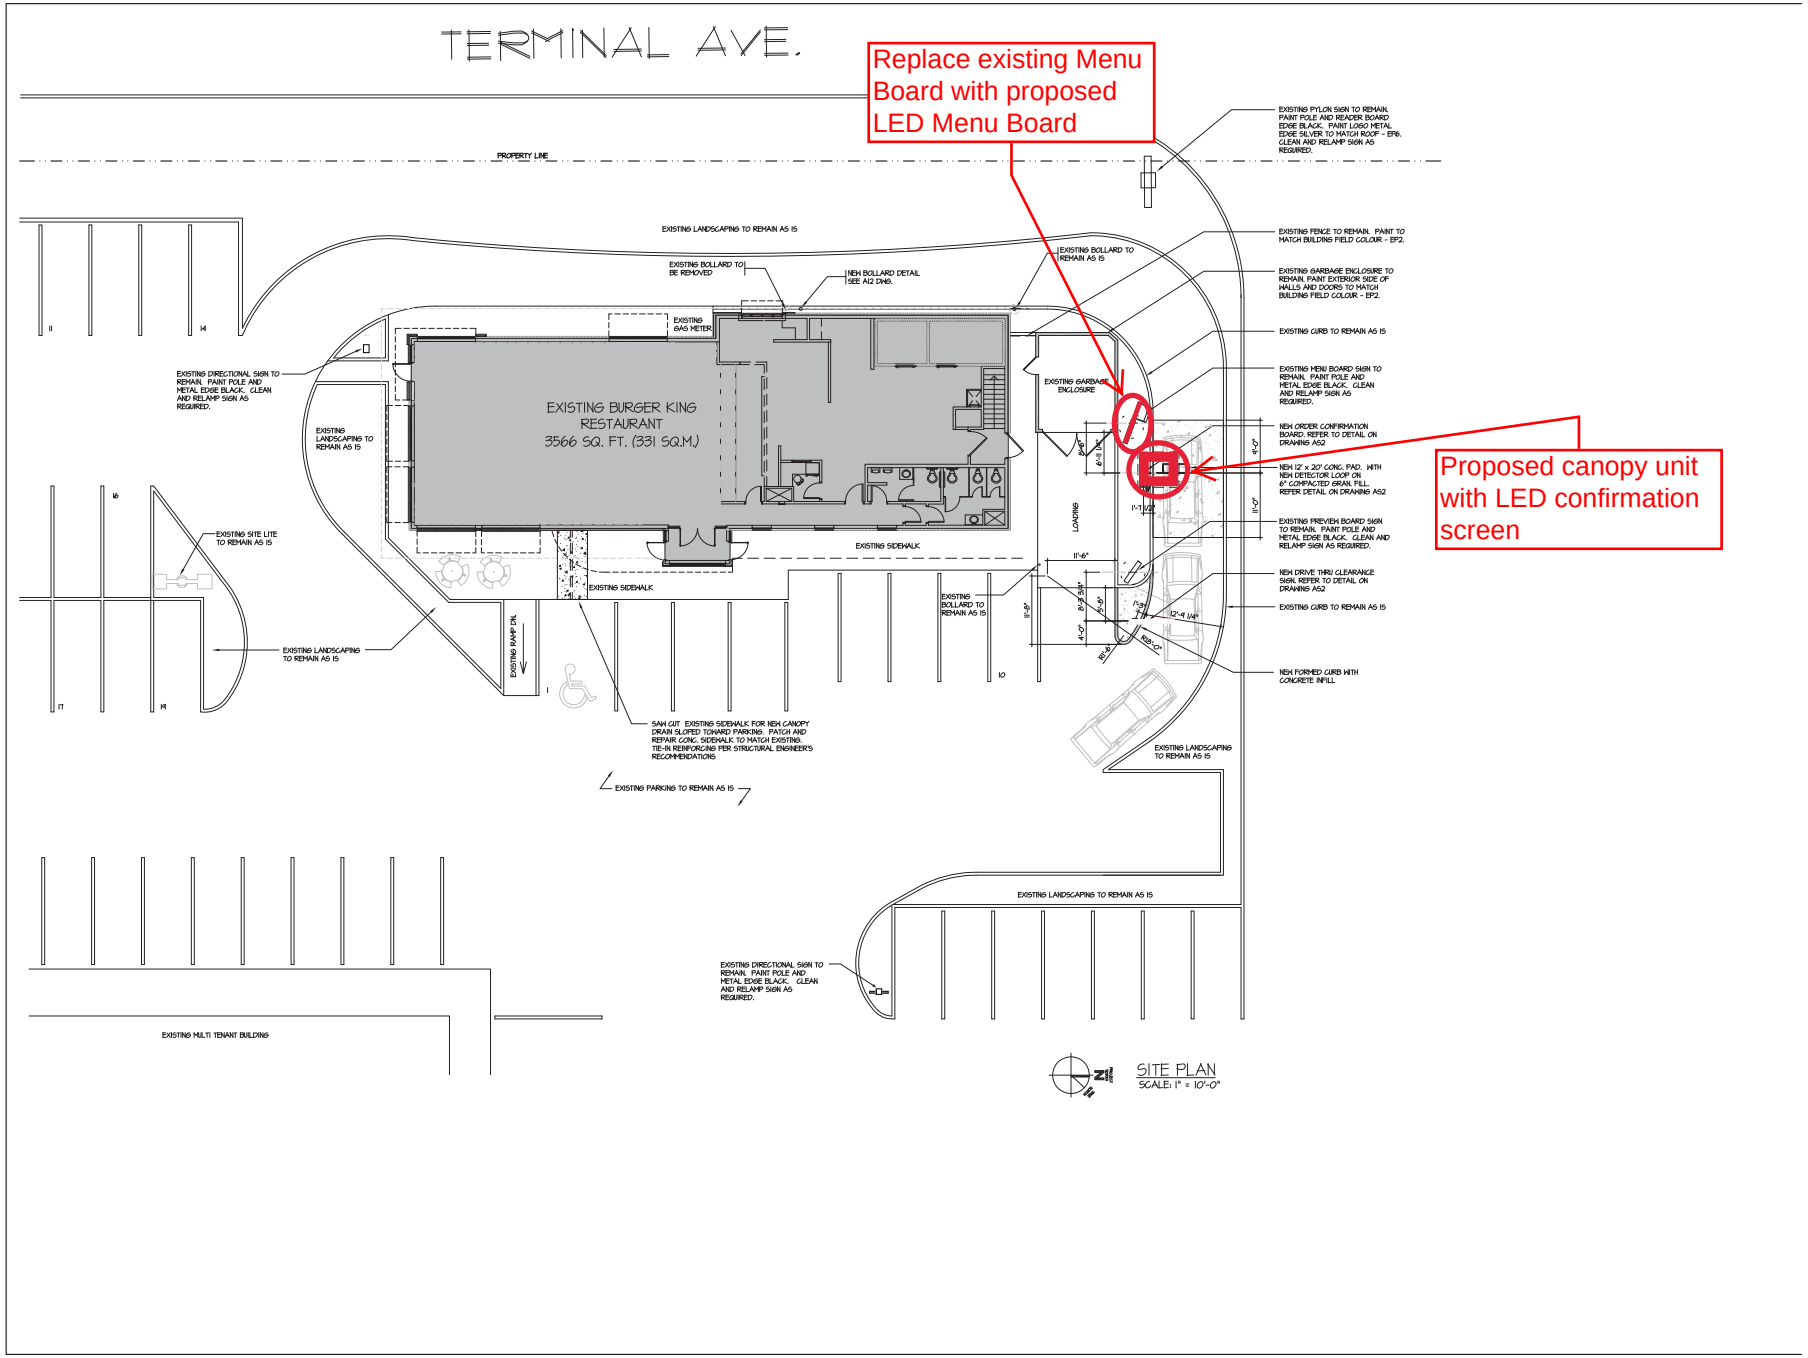

REV	DATE	DESCRIPTION
	JULY 25/12	ISSUED FOR TENDER
	JULY 20/12	ISSUED FOR BUILDING PERMIT

CONSULTANT

CONSULTANT SEAL

CONTRACTOR SHALL VERIFY ALL DIMENSIONS ON SITE. DRAWINGS SHALL NOT BE SCALED.

ARCHITECT

P.J. LOVICK ARCHITECT LTD

3707 1st AVENUE
BURNABY, BRITISH COLUMBIA
V5C 3V6 E-MAIL: pjlovick@pjlovick.com
tel: 604-298-3700 fax: 604-298-6081
Member of the AIBC Member of the SAA
Member of the RAIC Member of the AAA
Certified Professional Member of the NWTAA

ARCHITECTURAL SEAL

RECEIVED
DVP452
2023-APR-24
Current Planning

COPYRIGHT P.J. LOVICK ARCHITECT LTD. THIS MATERIAL IS AN INSTRUMENT OF SERVICE AND REMAINS AT ALL TIMES THE EXCLUSIVE PROPERTY OF P.J. LOVICK ARCHITECT LTD. REPRODUCTION OR REUSE IS PROHIBITED WITHOUT THE WRITTEN CONSENT AND NAME OF P.J. LOVICK ARCHITECT LTD. INFORMATION SHOWN IS FOR USE ON THE DESIGNATED PROJECT ONLY.

DRAWN BY: ZM
APPROVED: P.J.L

PROJECT
BURGER KING
1150 TERMINAL AVENUE,
NANAIMO, B.C.

DRAWING
SITE PLAN

PROJECT NUMBER: 12-26
DRAWING NUMBER: A51

SCALE: 1" = 10'-0"

DATE: JUNE 2012
REVISION: -

12-26