ATTACHMENT C
SITE AND PARKING PLAN

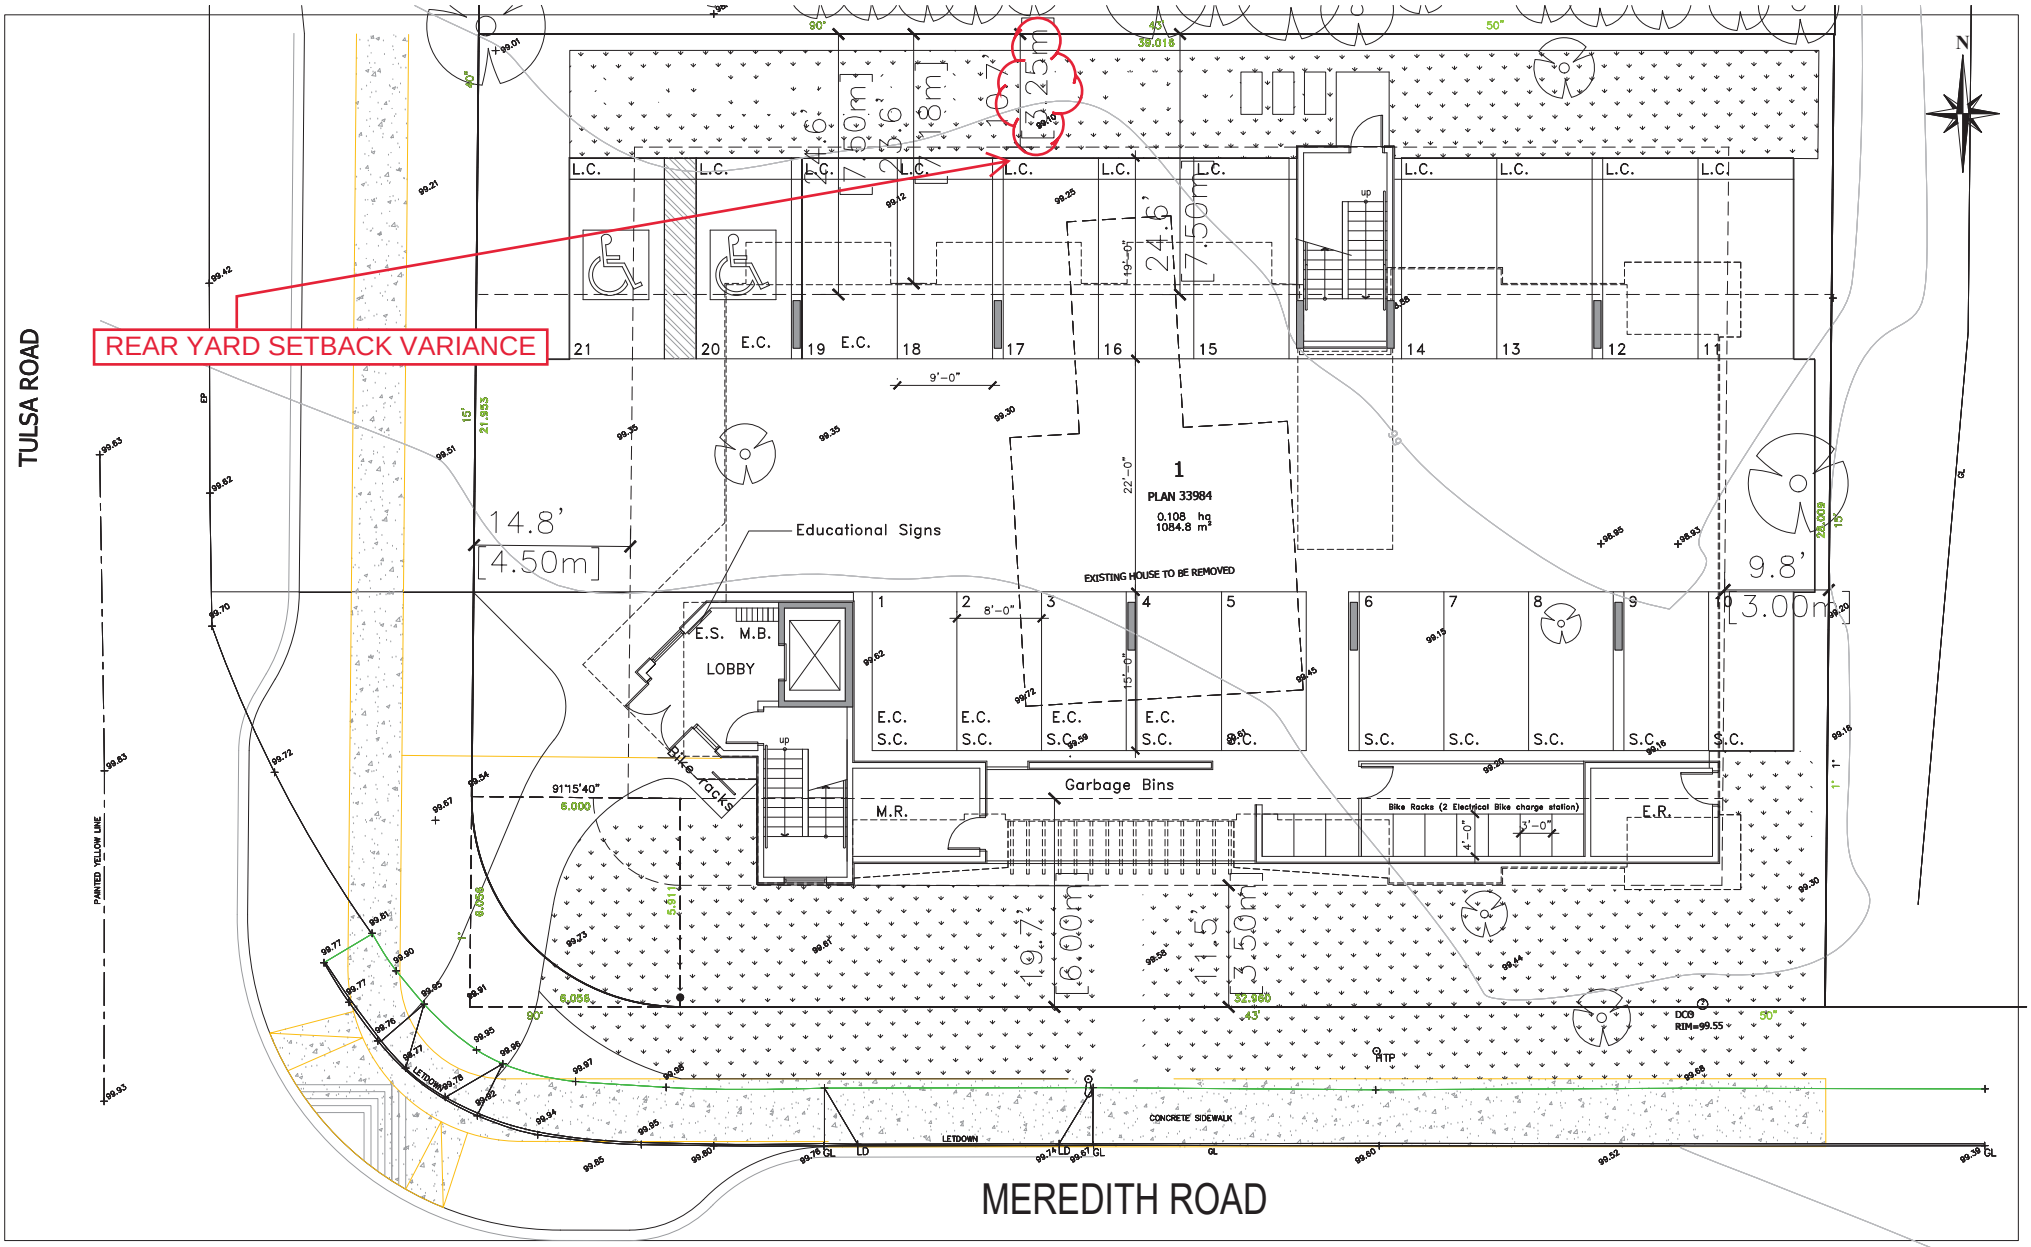

NOTE:
This drawing as an instrument of service is the property of the Architect and may not be reproduced without his/her permission and unless the reproduction carries their name. All designs and plans indicated on this drawing are the property of the Architect and may not be used on any other project and shall not be loaned, copied or otherwise without written permission of this office.

Written dimensions shall have precedence over scaled dimensions. Contractors shall verify and be responsible for all dimensions and conditions on the job and report any discrepancies to this office before proceeding with fabrication.

NO	DATE	REVISIONS
-	-	-

D-ARCHITECTURE
6377 ICARUS DRIVE, NANAIMO, BC V9V 1N4
T: 250-933-1991, E: FIROUZLI@SHAW.CA
DARYOUSH FIROUZLI ARCHITECTURE INC.

SEAL

CONSULTANT LOGO

SCALE	3/16"=1'-0"
DRAWN	
CHECKED	
DATE	24 Oct 24

PROJECT
2126 Meredith Road
NANAIMO, BC

CLIENT
Brian McCullough

PROJECT NO. 2859

SHEET TITLE
SITE PLAN

RECEIVED
DP1337
2024-OCT-24
Current Planning

SHEET NO. A1.1

REVISION —