ATTACHMENT F
HERITAGE WINDOW DETAILS

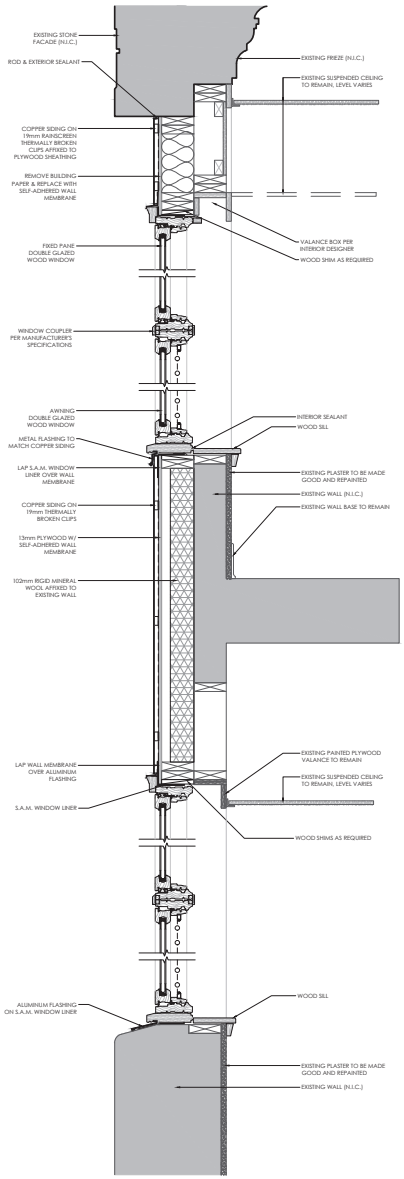

1 A500 **HERITAGE BUILDING WH1 WINDOW SECTION**
SCALE : 1 : 10

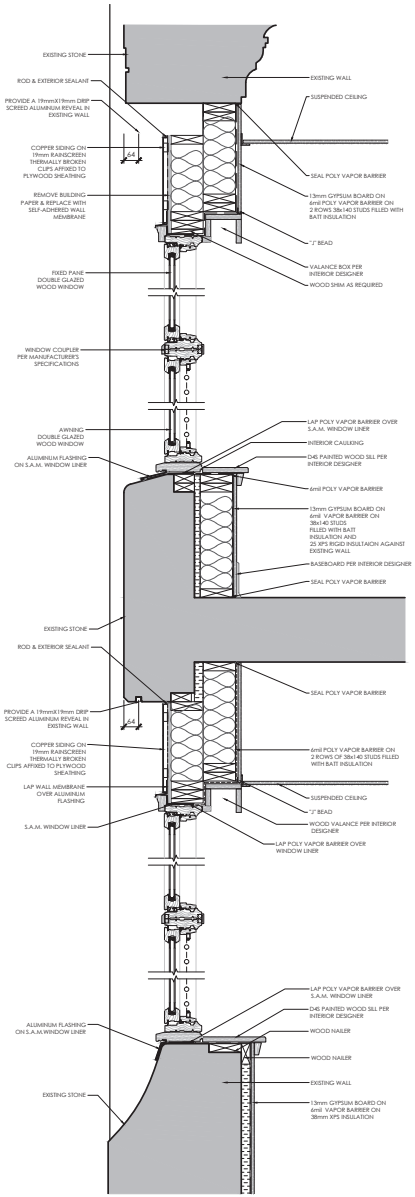

2 A500 **HERITAGE BUILDING WH3 WINDOW SECTION**
SCALE : 1 : 10

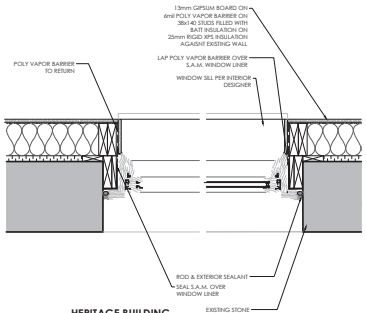

4 A500 **HERITAGE BUILDING TYPICAL WINDOW JAMB**
SCALE : 1 : 10

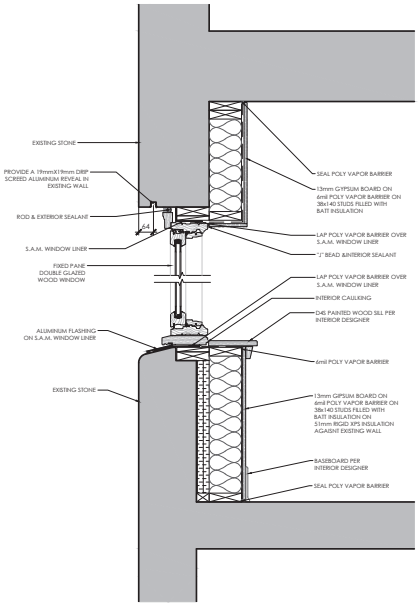

3 A500 **HERITAGE BUILDING WH4 WINDOW SECTION**
SCALE : 1 : 10

GENERAL NOTES: HERITAGE WOOD WINDOWS

1. ALL MATERIALS ARE TO BE SOLID VERTICAL GRAIN, KILN DRIED DOUGLAS FIR. LAMINATED OR FINGER JOINT MATERIAL IS NOT ACCEPTABLE.
2. JOINERY MUST BE THROUGH MORTISE AND TENON JOINERY. DOWELS OR STUB TENONS ARE NOT ACCEPTED.
3. AS UNITS ARE TO MATCH HISTORICAL PROFILES, ALL EXTERIOR WOOD STICKING MUST HAVE CHAMFER STICKING PROFILE TO MIMIC HISTORICAL EXTERIOR GLAZING PUTTY.
4. ALL UPPER DOUBLE HUNG SASH ARE TO INCLUDE 3 ½" OGEE PROFILE HORNS THAT ARE INTEGRAL TO THE STILE AS ONE PIECE OF SOLID WOOD. THEY CANNOT BE GLUED ON, DOWELED IN, OR SCREWED ON.
5. ALL DOUBLE HUNG SASH MUNTIN BARS ARE TO BE 7/8" WIDE AND HAVE EXTERIOR CHAMFERED STICKING TO MATCH HISTORIC PUTTY PROFILES.
6. ANY MUNTIN BARS ACTING AS GRILLS MUST BE INTEGRATED INTO THE STILE AND RAILS AND A SAMPLE WILL BE REQUIRED TO SHOW THESE AS ACCEPTED BY BC HERITAGE CONSULTANTS.
7. OPERABLE DOUBLE HUNG WINDOWS ARE TO UTILIZE THE HISTORIC WEIGHT POCKETS WITH AN OPERATIONAL PULLEY SYSTEM.

8. PAINT LAYER ANALYSIS TO BE PERFORMED ON EXISTING-TO-REMAIN, ORIGINAL HERITAGE WOOD WINDOWS (WX1, WX2, OR WX3) TO DETERMINE ORIGINAL WINDOW FRAME FINISH AND COLOUR.

RECEIVED
HAP31
2025-FEB-24
Community & Cultural Planning

architect
THIBODEAU ARCHITECTURE+DESIGN
J. Robert Thibodeau Architecture + Design inc.
138 West, 8th Avenue
Vancouver, British Columbia, V5Y 1N2
t.778.55.31138 f.778.327.8866 www.jrt740.ca
Vancouver Montreal

consultant team
OC3 ENGINEERING
m3 mechanical consultants inc.
rjc Creative Thinking Practical Results
Read Jones Christoffersen Ltd.
agile SECURITY CONSULTING INCORPORATED

#	Date	Description	Rev.
4	10-FEB-05	ICD FOR HERITAGE BP	D
3	25-FEB-04	ISSUED FOR 90% CD	C
2	24-DEC-03	ISSUED FOR 60% CD	B
1	24-OCT-30	ISSUED FOR 30% CD	A

ISSUE

This drawing is the property of J. Robert Thibodeau Architecture + Design. A written approval by J.R.T.A.D. is required prior to any use of this drawing. Contractor to check all dimensions on site and immediately inform the Architect of all errors and omissions.

BC- 1353/ ON- 194984
NANAIMO COURTHOUSE REHABILITATION
35 FRONT STREET,
NANAIMO BC- V9R 5J1

seal
Issued for Heritage Permit
REGISTERED ARCHITECT JOHN WILLIAM BRITISH COLUMBIA
2025-02-24

project number BC-1353

sheet title
HERITAGE WINDOW DETAILS

date 24-08-06	sheet number A500
scale AS SHOWN	
drawn by SW	
checked by PK	rev no. 01

Drawing name: T:\02_PF\02_VAN Projects_Jrtad\BC\BC-1353_ON-194984_Nanaimo-Crt_Rehab\Current\1_CAD\BC-1353_Nanaimo-Crt_Sheets_2025-02-19a.dwg
Plot date: Feb 19, 2025 - 2:20pm
Last revised by: phoedt.s.klapstick