ATTACHMENT B
LOCATION MAP

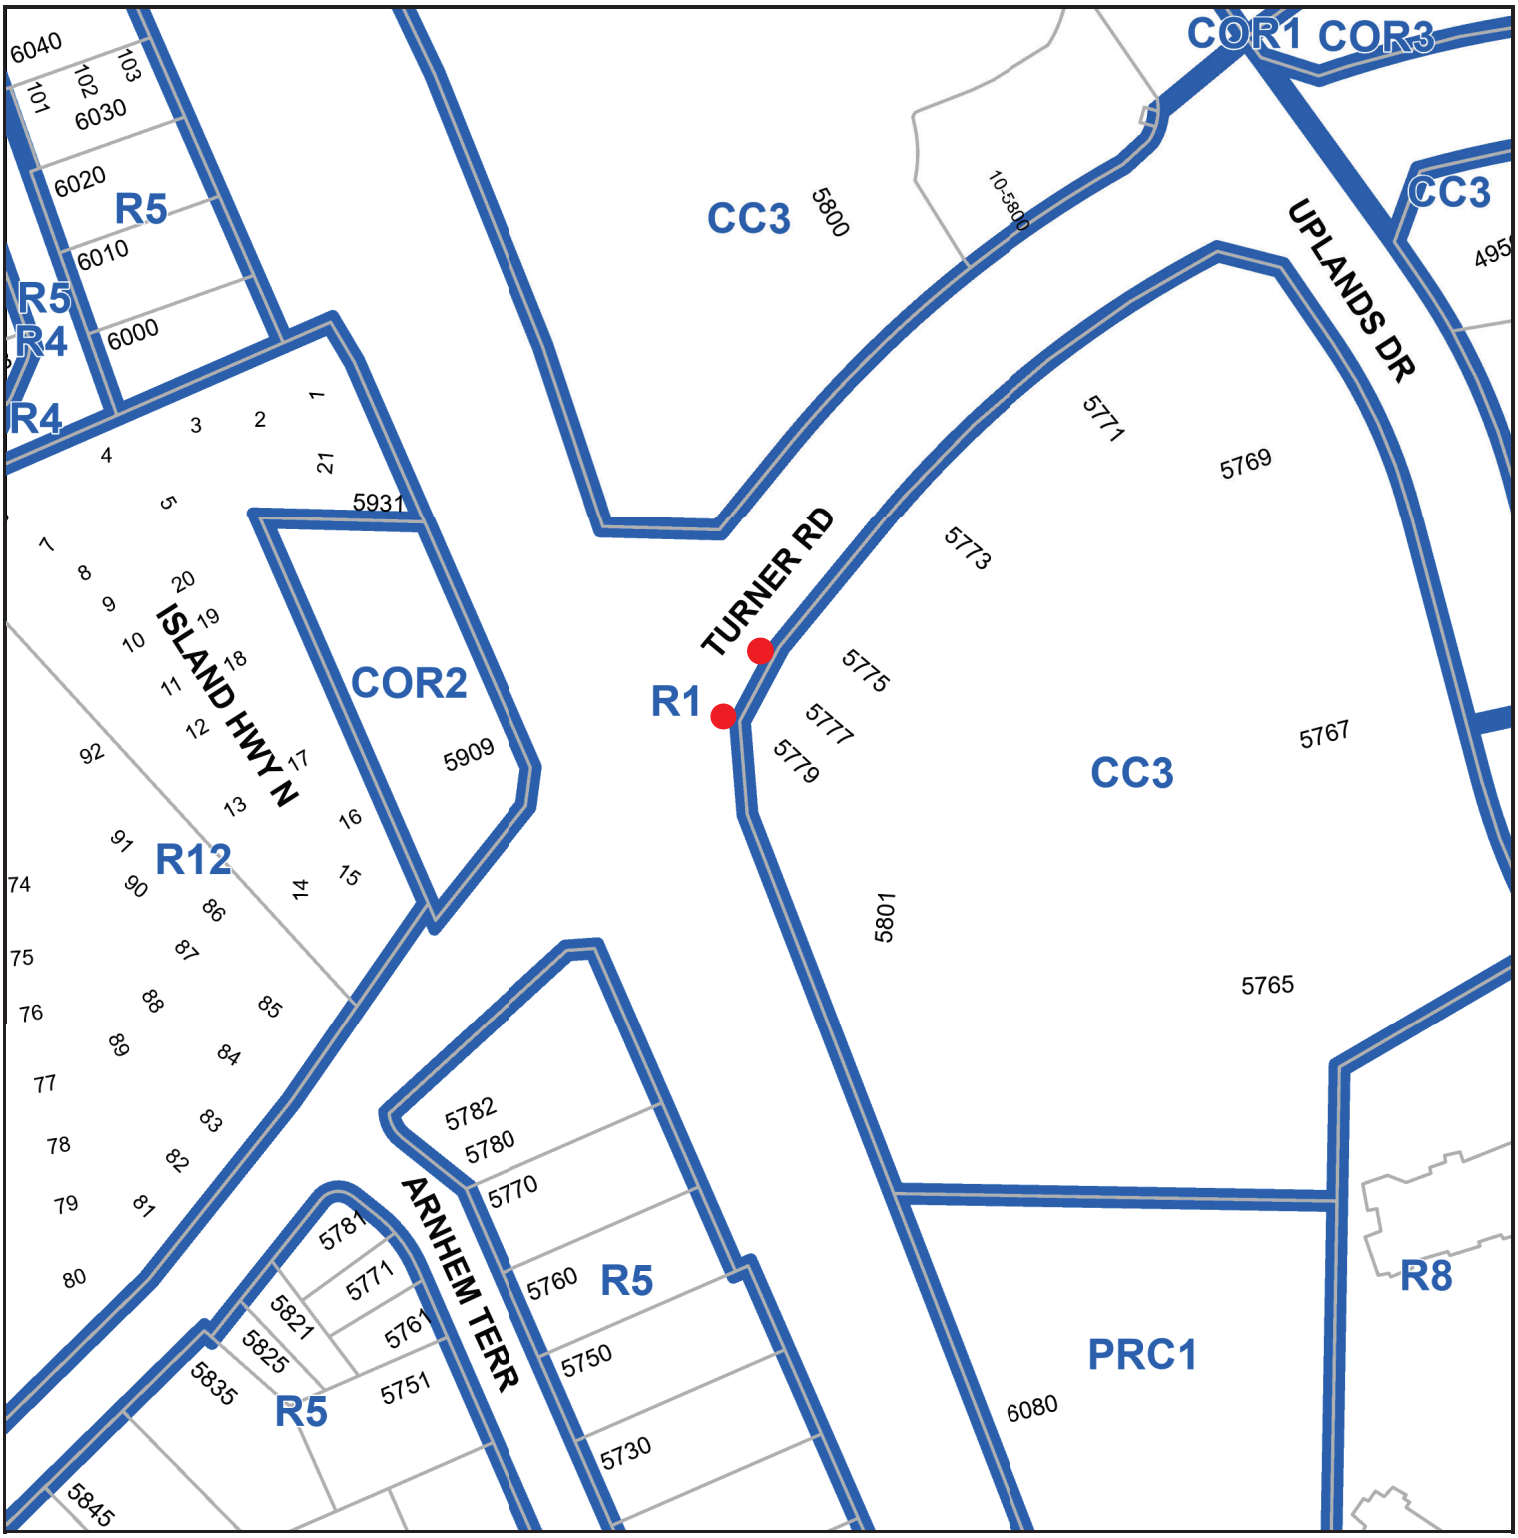

N

PROPOSED LOCATION