ATTACHMENT D
CONTEXT PHOTOS

1 CONTEXT VIEW 1

2 CONTEXT VIEW 2

3 CONTEXT VIEW 3

4 CONTEXT VIEW 4

5 CONTEXT VIEW 5

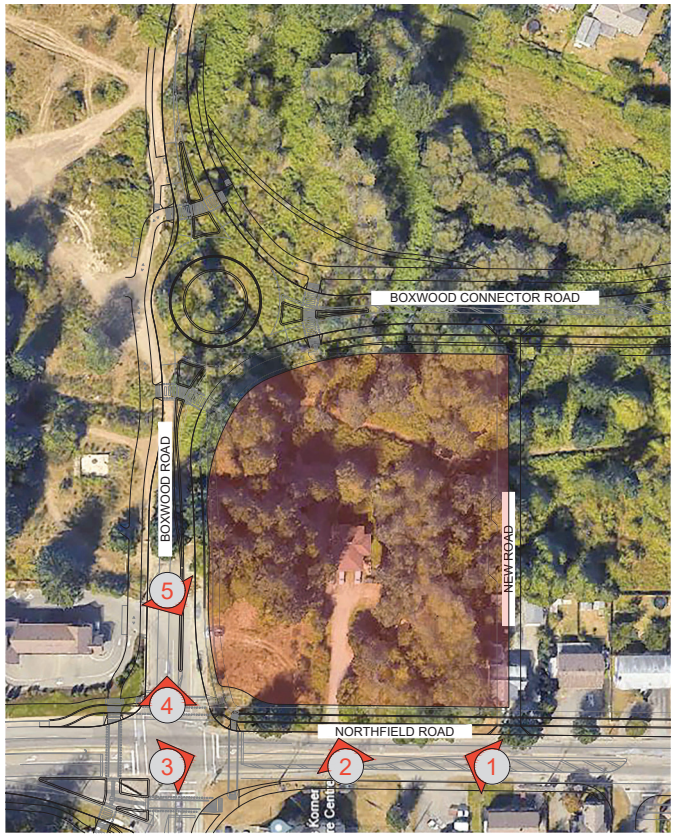

6 CONTEXT KEY PLAN
N.T.S.

RECEIVED
DP1386
2025-NOV-20
Current Planning

COPYRIGHT RESERVED. ALL PARTS OF THIS DRAWING ARE THE EXCLUSIVE PROPERTY OF WA ARCHITECTS LTD. AND SHALL NOT BE USED WITHOUT THE ARCHITECTS PERMISSION. ALL DIMENSIONS SHALL BE VERIFIED BY THE CONTRACTOR BEFORE COMMENCING WORK.

NORTH ARROW:

OWNER/CLIENT:

PATH

NO.	ISSUE	YY/MM/DD
3	REISSUED FOR DP	2025/11/14
2	REISSUED FOR DP	2025/10/02
1	ISSUED FOR DP	2025/04/16

SEAL:

CONSULTANT:

WA ARCHITECTS

VAN 950 - 1500 W. Georgia Street Vancouver, V6G 2Z6
VIC 104 - 3212 Jacklin Road Victoria, V9B 0J5
604.685.3529 | office@wa-arch.ca | wa-arch.ca

PROJECT NAME:
MIDTOWN GATEWAY RESIDENTIAL DEVELOPMENT

PROJECT ADDRESS:
2240 NORTHFIELD ROAD, NANAIMO, B.C.

DRAWING TITLE:
CONTEXT PHOTOS

PROJECT NO: 23072 DRAWN BY: AP
SCALE: AS NOTED REVIEW BY: AS
DWG NO: **A002**