ATTACHMENT C
SITE PLAN

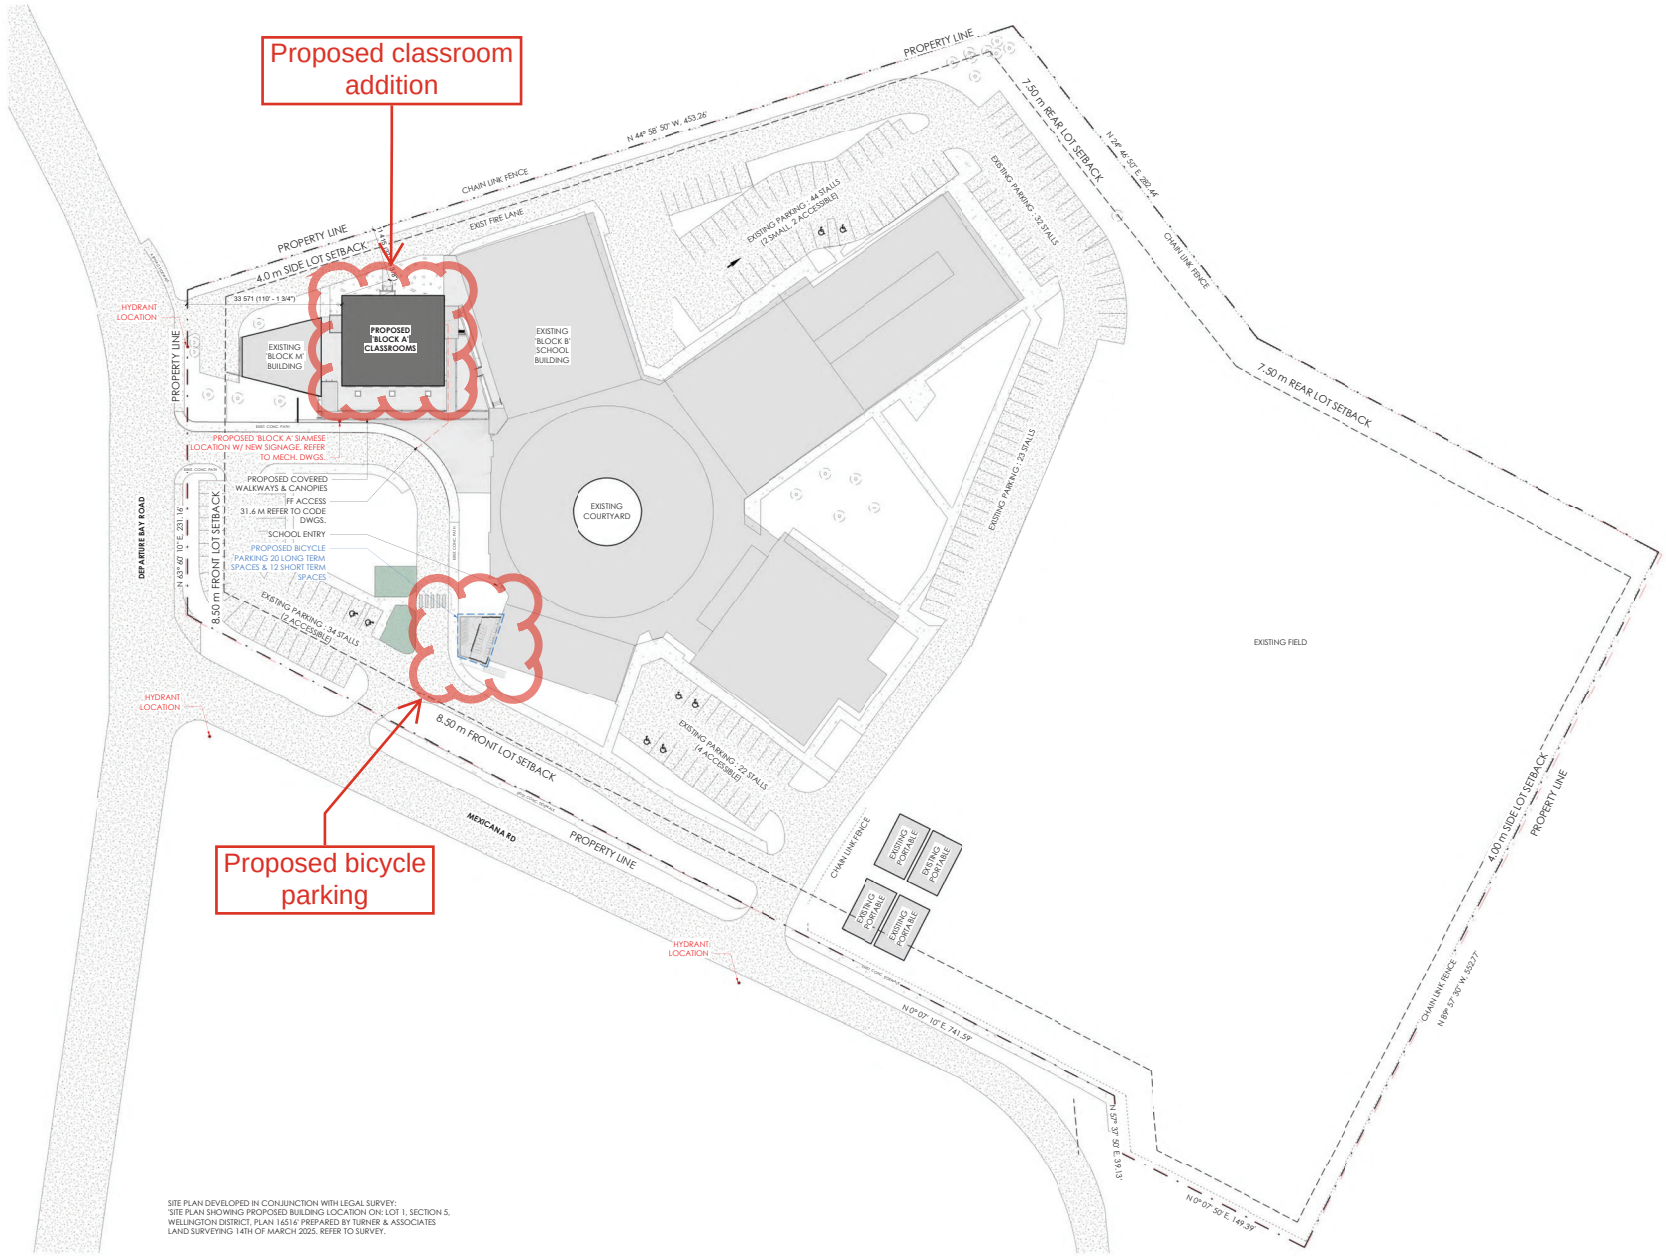

7 ASK4 BIKE PARKING REVISION 2 SITE PLAN
Scale: 1 : 500

2025-12-22 3:06:54 PM

FORMAT 24 x 36

architect
Groupe Étude Architecture
Group Study
Designing Schools, Building Futures

contractor
ONPOINT

mechanical
AVALON MECHANICAL

electrical
e2

structural
SKYLINE ENGINEERING

#	Date	Description	By
12	10/12/25	ISSUED FOR BYCICLE PARKING REVISE	A

revisions

This drawing is the property of Group Study Architecture. A written approval by the Architect is required prior to any use of this drawing. Contractors must verify all dimensions on site and immediately inform the Architect of all errors and omissions.

client
NANAIMO LADYSMITH PUBLIC SCHOOLS

'BLOCK A' CLASSROOMS
WELLINGTON SECONDARY SCHOOL
3135 MEXICANA ROAD
NANAIMO BC, V9T 2W8

seal

RECEIVED
DVP493
2026-JAN-07
Current Planning

project no. GBC-1004

drawing title
CONTEXT SITE PLAN
PROPOSED BIKE PARKING SKETCH

date	2025-DEC-10	sheet number	ASK4
scale	1 : 500		
drawn by	MJ		
checked by	AC	rev no.	A