ATTACHMENT C
SITE PLAN

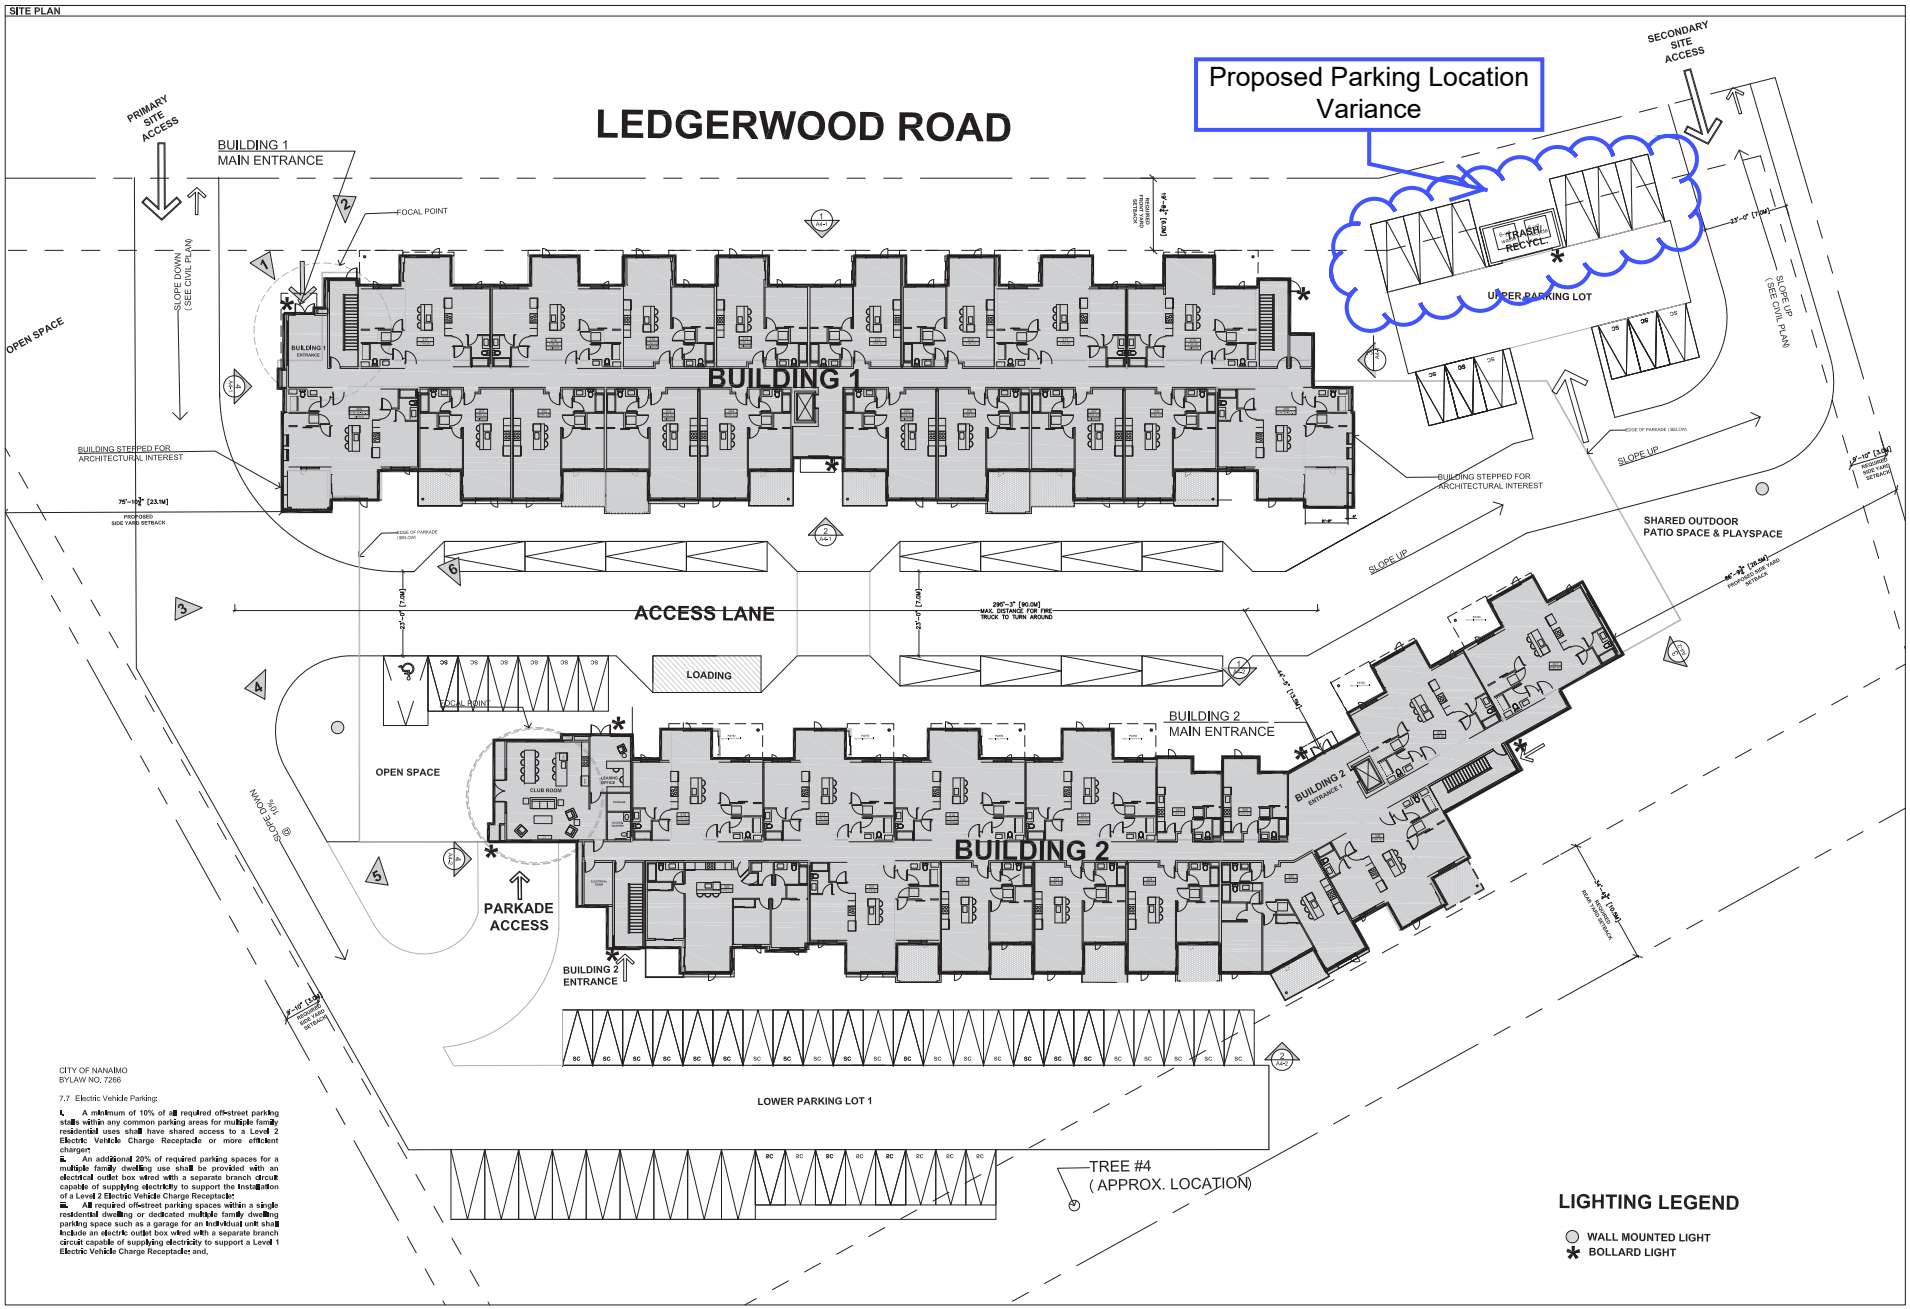

JOYCE REID TROOST, ARCHITECT AIBC
2515 GLENAYR DRIVE, BC V9S 3R9
250.714.8747 - joyce@jrtarchitecture.com

WESTURBAN DEVELOPMENTS

PROJECT NAME:
MULTI-FAMILY

ADDRESS:
4745 LEDGERWOOD
NANAIMO, BC

CLIENT:
WESTURBAN DEVELOPMENT LTD.

THE DRAWINGS, DESIGN, IDEAS AND FEATURES OF CONSTRUCTION DEPICTED HEREIN ARE THE EXCLUSIVE PROPERTY OF JOYCE REID TROOST ARCHITECT, ALL COMMON-COPY AND PROPERTY RIGHTS ARE EXPRESSLY RESERVED. THEY ARE NOT TO BE REUSED, COPIED, REPRODUCED, OR USED FOR ANY PURPOSES NOR ARE THEY TO BE ASSIGNED TO A THIRD PARTY WITHOUT EXPRESSED WRITTEN CONSENT. IN THE EVENT OF ANY UNAUTHORIZED USE OF THESE PLANS AND DRAWINGS AND/OR THESE PLANS SHALL NOT INCLUDE JOYCE REID TROOST ARCHITECT RESPONSIBLE.

ISSUE DATE:
2018-09-26 | DP
2018-11-28 | DP REVISE
2019-04-15 | DP REVISE 02

RECEIVED
DP1122
2019-JUN-05
Current Planning

DATE:
JUNE 1, 2019

DRAWN BY:
JOYCE TROOST

SCALE:
0' 10'

DRAWING TITLE:
SITE PLAN

SHEET:
A0-2