SITE PLAN

PARKSHORE PROJECTS LTD.

THE EASTERLY 10 FT. OF LOT 1, THE WESTERLY 35 FT. OF THE EASTERLY 45 FT. OF LOT 1, THE REMAINDER OF LOT 1, LOTS 2, 3, AND 4, BLOCK 7, SECTION 1, NANAIMO DISTRICT, PLAN 584

ADDRESS : 135, 139, 147 AND 151, HALIBURTON STREET AND 940 MILTON STREET, NANAIMO, B.C.

PROJECT SURVEYOR : D.G. WALLACE

DRAWN BY : DAW	DATE : SEPT. 11/18
OUR FILE : 89207	REVISION :

J.E. ANDERSON & ASSOCIATES
SURVEYORS – ENGINEERS
1A - 3411 SHENTON ROAD, NANAIMO, B.C. V9T 2H1
TEL: 250 - 758 - 4631 FAX: 250 - 758 - 4660
E-MAIL : nanaimo@anderson.com
NANAIMO - VICTORIA - PARKSVILLE - CAMPBELL RIVER

LEGEND

ALL DIMENSIONS ARE IN METRES

DATUM FOR ELEVATIONS, IN METRES, IS GEODETIC

CONTOUR INTERVAL = 0.30

SUBJECT TO CHARGES SHOWN ON TITLE NO. EM31793 (P.I.D. 008-825-841) AS TO THE EASTERLY 10 FEET OF LOT 1

SUBJECT TO CHARGES SHOWN ON TITLE NO. CA2516707 (P.I.D. 005-758-386) AS TO THE WESTERLY 35 FEET OF THE EASTERLY 45 FEET OF LOT 1

SUBJECT TO CHARGES SHOWN ON TITLE NO. EG11070 (P.I.D. 001-085-590) AS TO THE REMAINDER OF LOT 1

SUBJECT TO CHARGES SHOWN ON TITLE NO. EM31792 (P.I.D. 008-825-823) AS TO AS TO LOT 2

SUBJECT TO CHARGES SHOWN ON TITLE NO. CA6713245 (P.I.D. 000-008-222) AS TO LOT 3

SUBJECT TO CHARGES SHOWN ON TITLE NO. CA6710579 (P.I.D. 008-825-947) AS TO

DIMENSIONS ARE DERIVED FROM LAND TITLE OFFICE RECORDS

THIS PLAN HAS BEEN PREPARED IN ACCORDANCE WITH THE PROFESSIONAL REFERENCE MANUAL

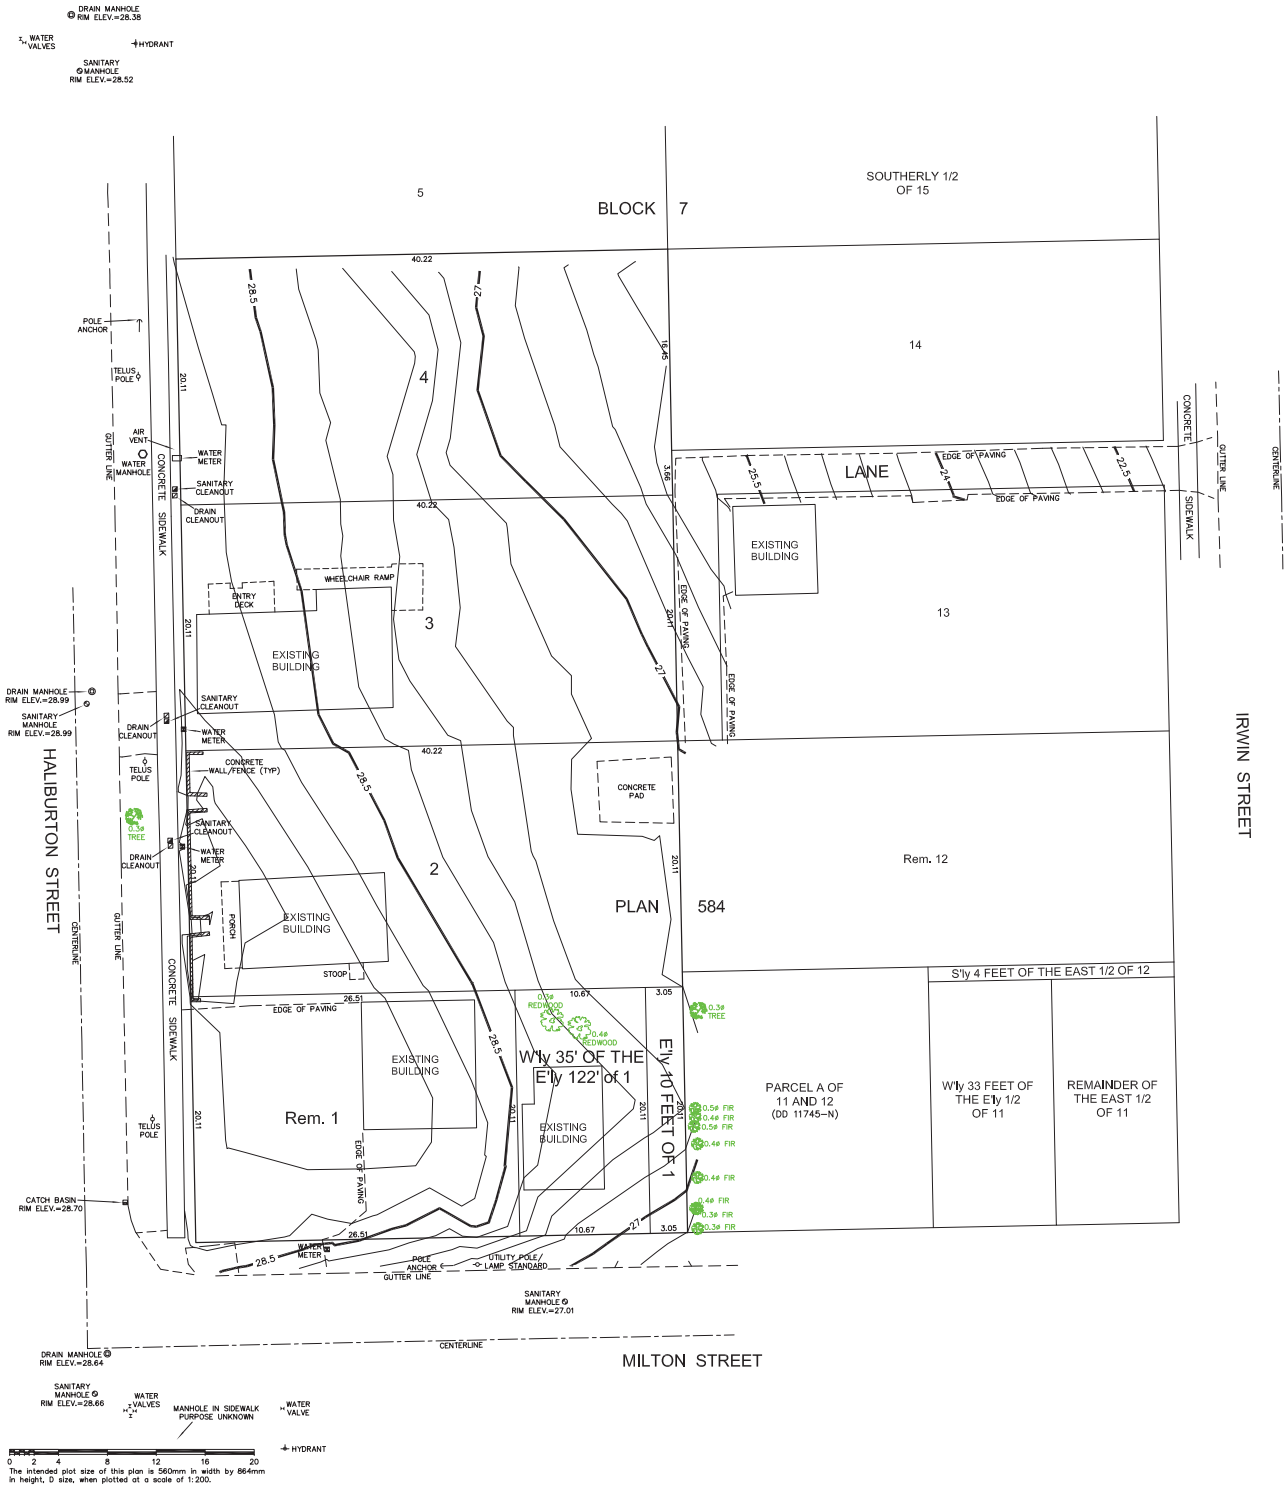

The intended plot size of this plan is 560mm in width by 864mm in height, D size, when plotted at a scale of 1:200.