ATTACHMENT D
SITE PLAN

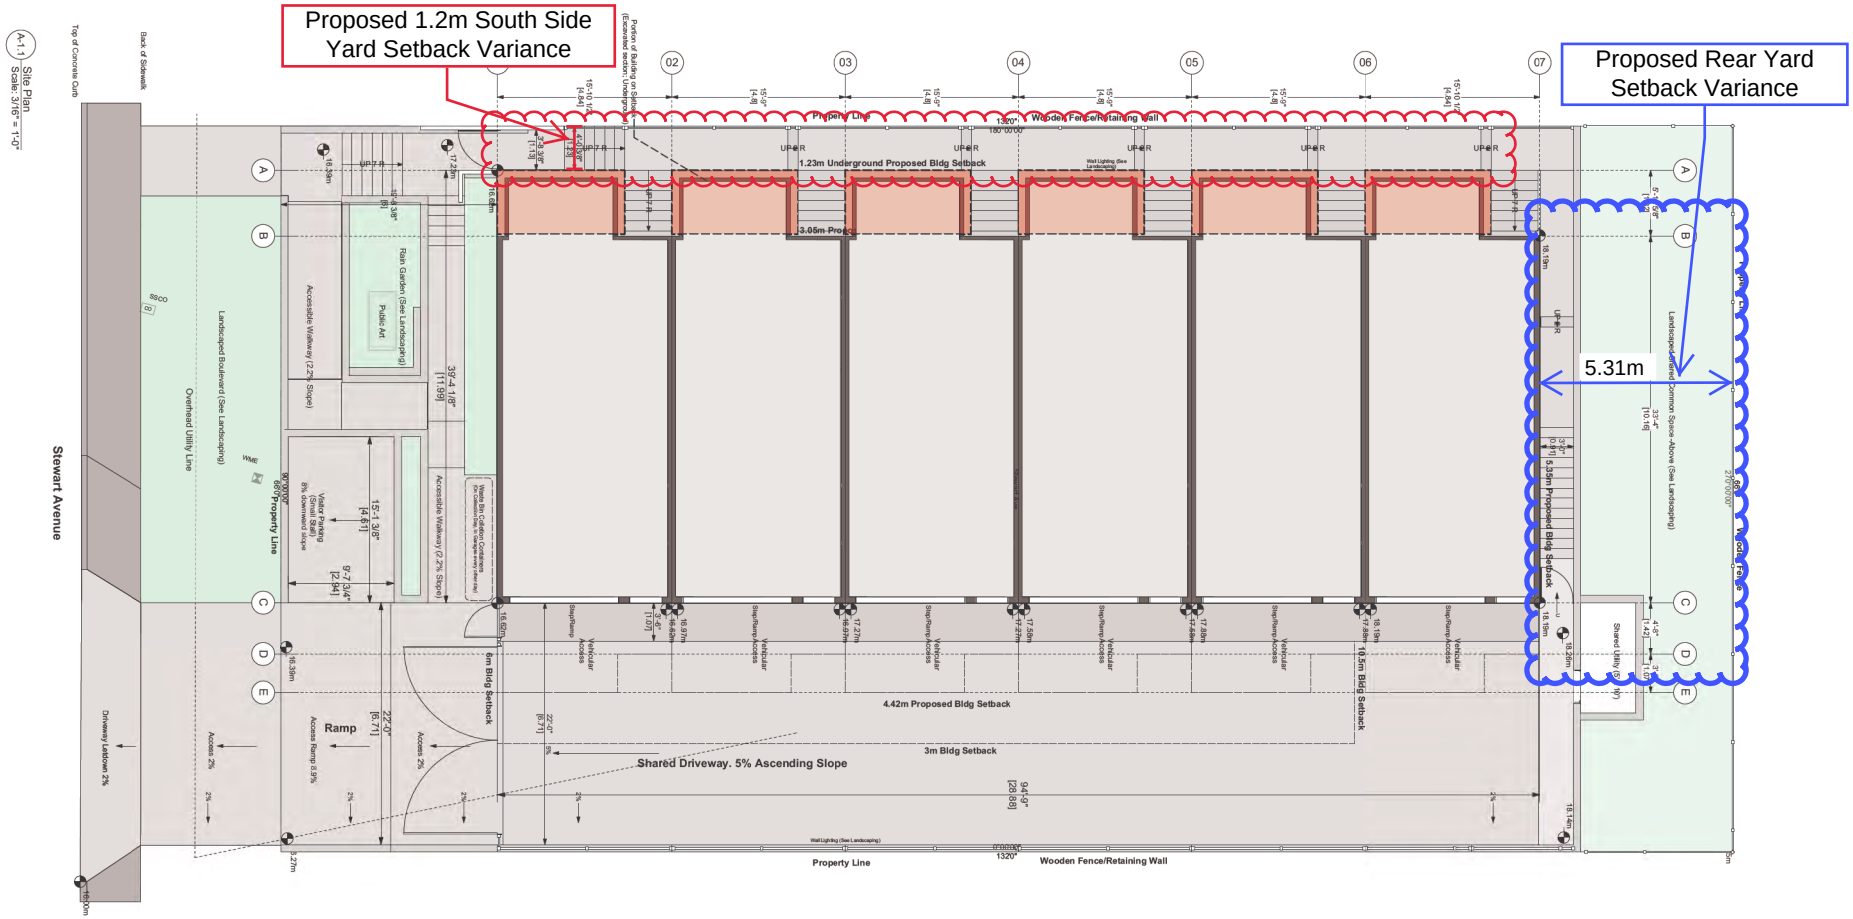

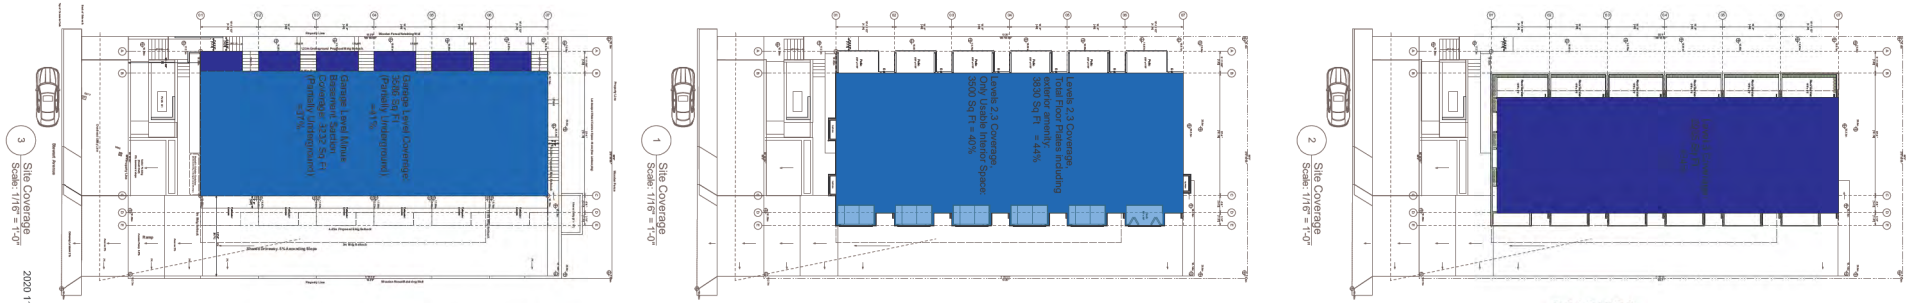

RAYMOND de BOLD ARCHITECT Inc.

Rhizoma

Stewart Townhouses

475 Stewart Ave, Nanaimo, BC

Site Plan

RECEIVED
DP1154
2020-NOV-9
Current Planning

2020 11 09 DP Rev.2

A1.1