ATTACHMENT H
TREE PROTECTION PLAN
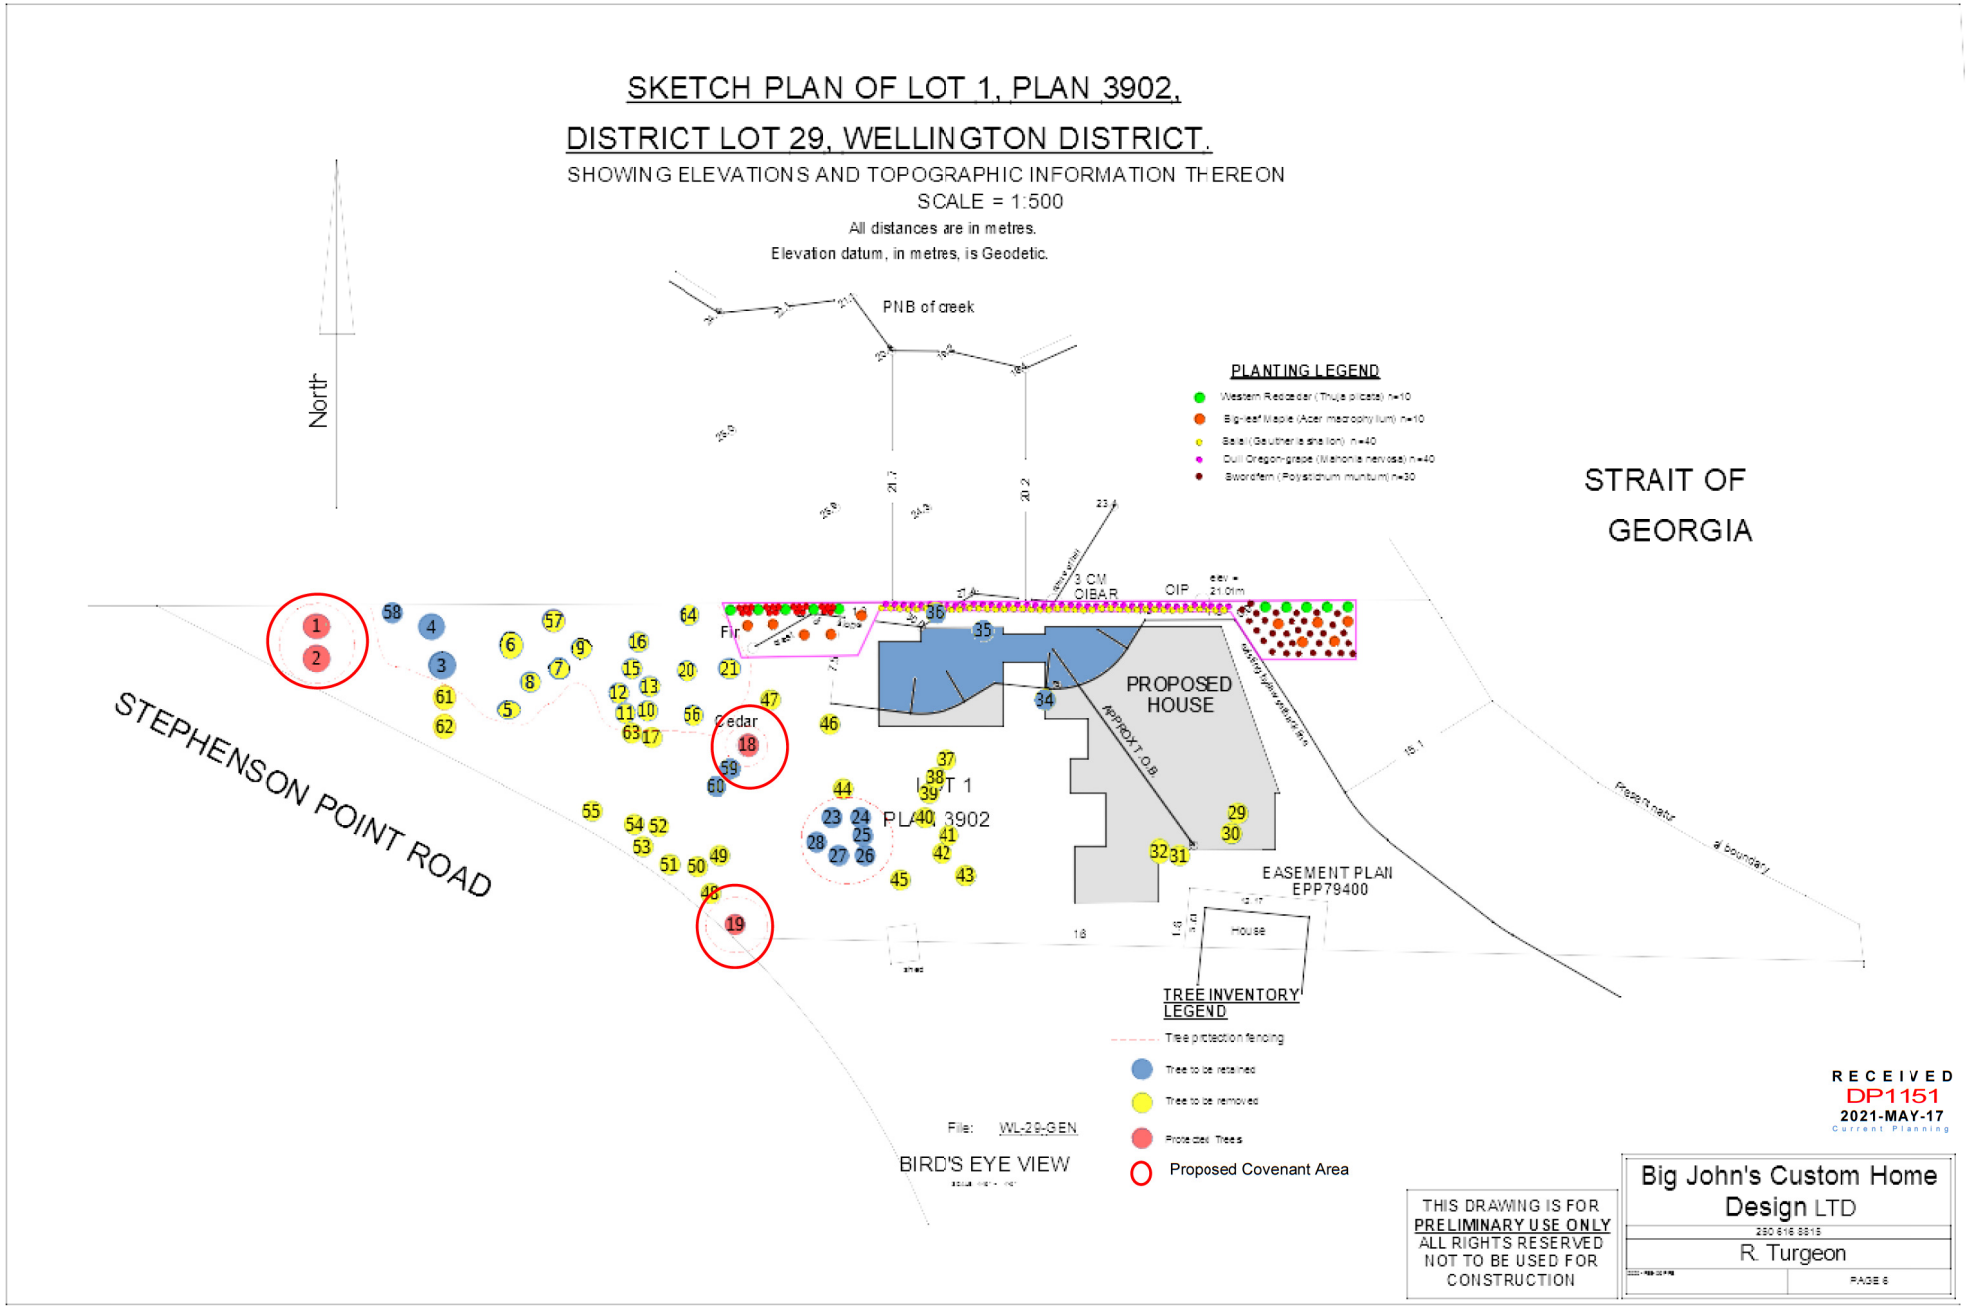
Figure 1: Survey of all trees corresponding with inventory table. Tree protective fencing is also shown on map.