ATTACHMENT E
CONCEPTUAL SUBDIVISION PLAN

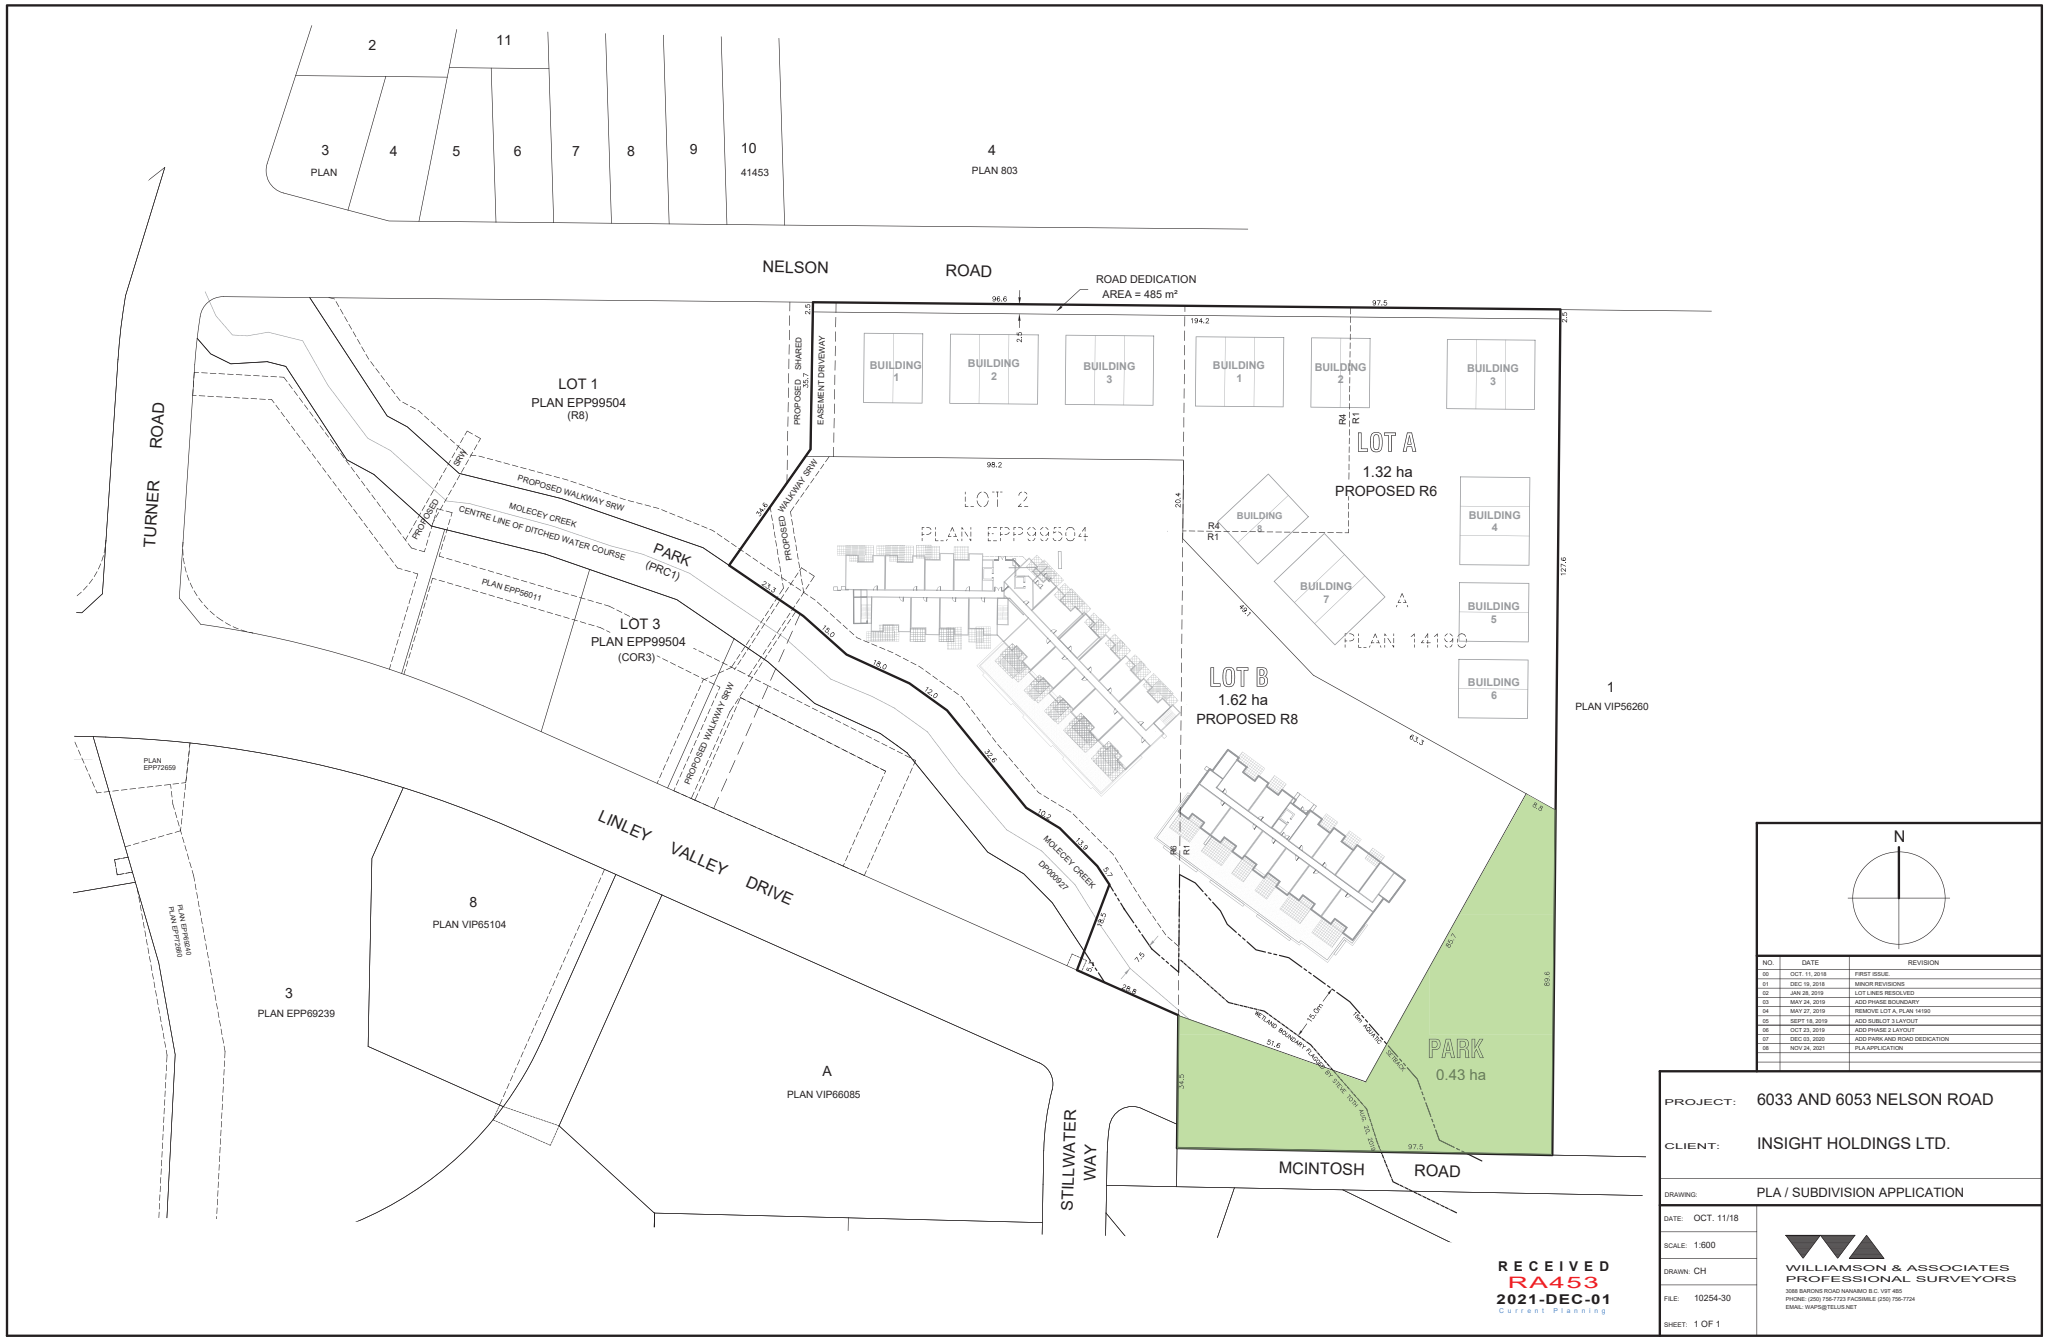

NO.	DATE	REVISION
00	OCT. 11, 2018	FIRST ISSUE
01	DEC 19, 2018	MINOR REVISIONS
02	JAN 28, 2019	LOT LINES RESOLVED
03	MAY 24, 2019	ADD PHASE BOUNDARY
04	MAY 27, 2019	REMOVE LOT A, PLAN 14190
05	SEPT 18, 2019	ADD SUBLOT 3 LAYOUT
06	OCT 23, 2019	ADD PHASE 2 LAYOUT
07	DEC 03, 2020	ADD PARK AND ROAD DEDICATION
08	NOV 24, 2021	PLA APPLICATION

PROJECT: 6033 AND 6053 NELSON ROAD

CLIENT: INSIGHT HOLDINGS LTD.

DRAWING: PLA / SUBDIVISION APPLICATION

DATE: OCT. 11/18

SCALE: 1:600

DRAWN: CH

FILE: 10254-30

SHEET: 1 OF 1

WILLIAMSON & ASSOCIATES
PROFESSIONAL SURVEYORS
3088 BARONS ROAD NANAIMO B.C. V9T 4B5
PHONE: (250) 756-7723 FACSIMILE (250) 756-7724
EMAIL: WAPS@TELUS.NET

RECEIVED
RA453
2021-DEC-01
Current Planning